
project	**Side extension to 5 Gordon Road SHOREHAM-BY-SEA BN43 6**
project	I Mohidin 5 Gordon Road SHOREHAM-BY-SEA BN43 6WF
architect	Peter Wilson Hilary Mount Way Lancing Sussex BN15 0QD 01903 755765
drawing	scale 1:100 date: 12/04/19 revision date

existing plans

tp775/10


chimneys not shown

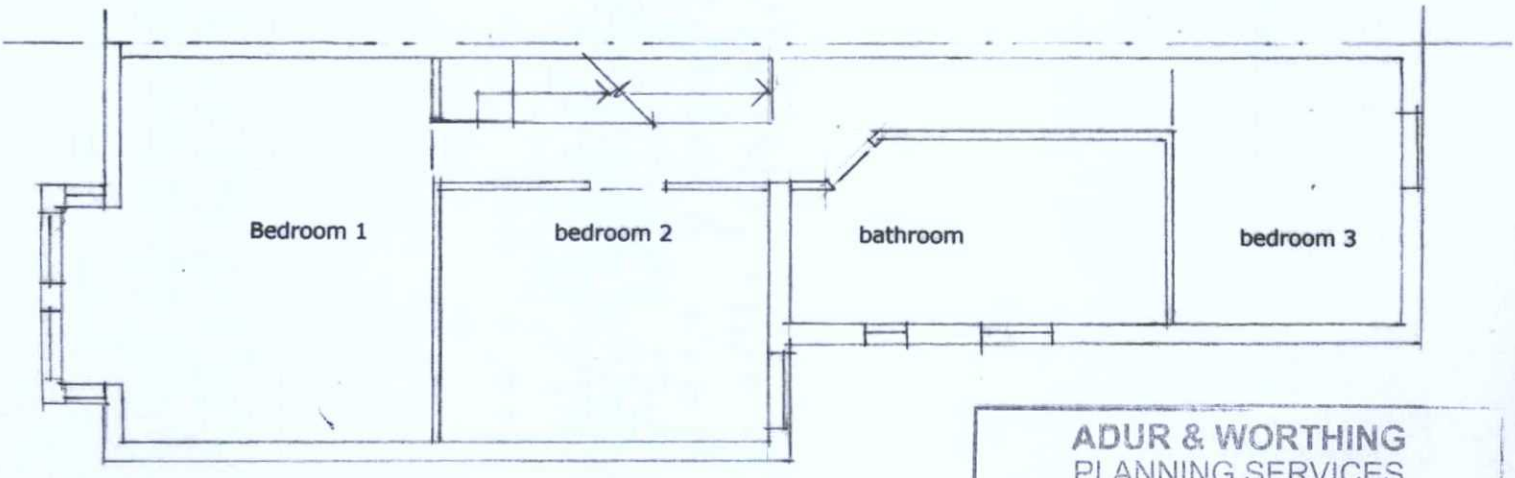

ADUR & WORTHING
PLANNING SERVICES

PLAN	AWDM/ 0668/19
DATE VALID	25 APR 2019

first floor

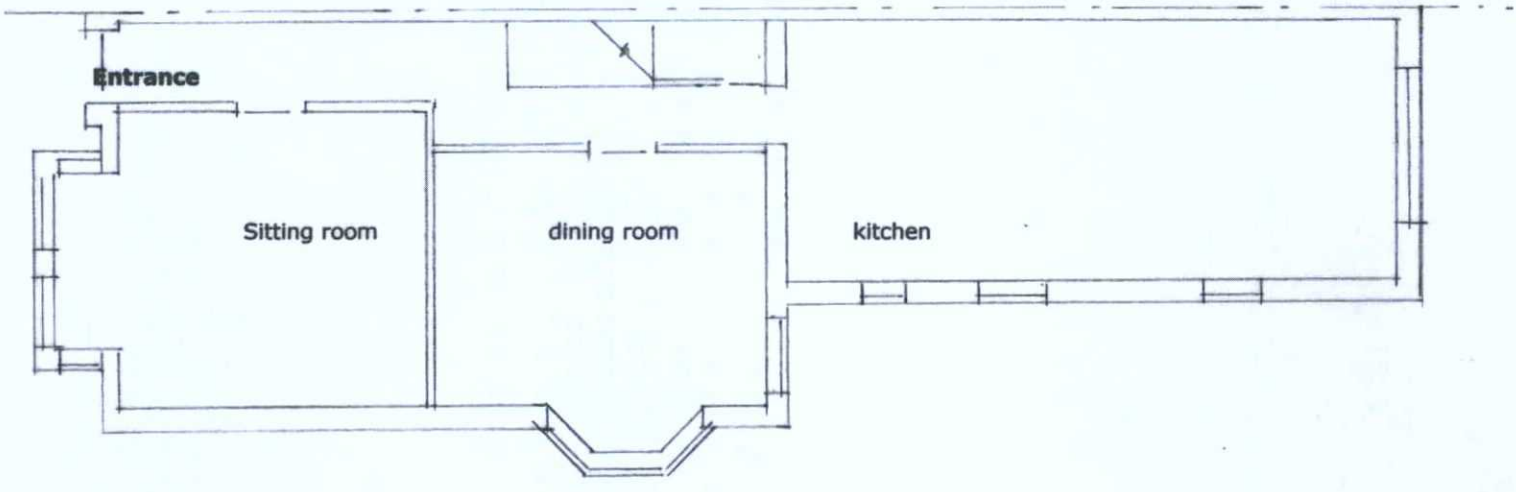

ground floor

0 1 2 3 4 5 6 7 8metres