
project	**Side extension to 5 Gordon Road SHOREHAM-BY-SEA BN43 6**
project	I Mohidin 5 Gordon Road SHOREHAM-BY-SEA BN43 6WF
architect	Peter Wilson Hilary Mount Way Lancing Sussex BN15 0QD 01903 755765
drawing	scale 1:100 date 12/04/19 revision date

existing plans 2

tp775/11


chimneys not shown

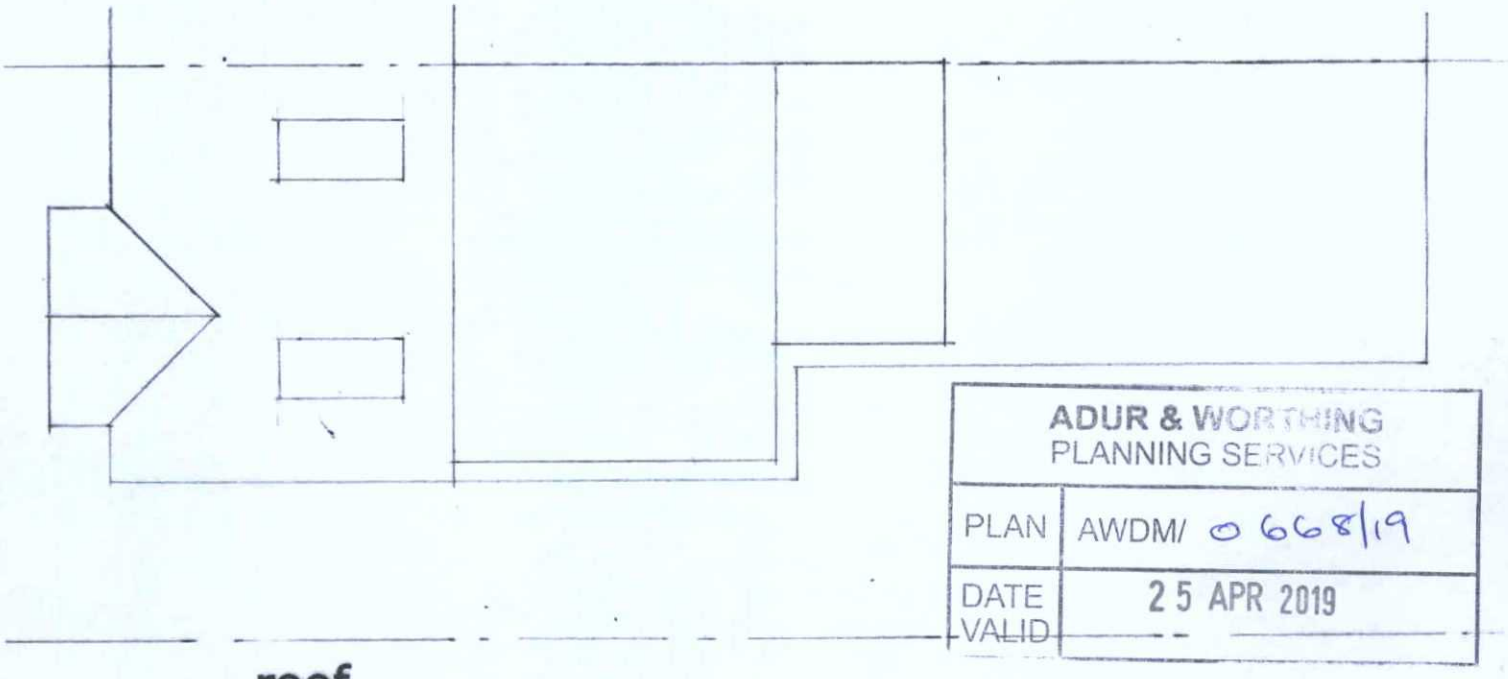

ADUR & WORTHING
PLANNING SERVICES

PLAN	AWDM/ 0668/19
DATE VALID	25 APR 2019

roof

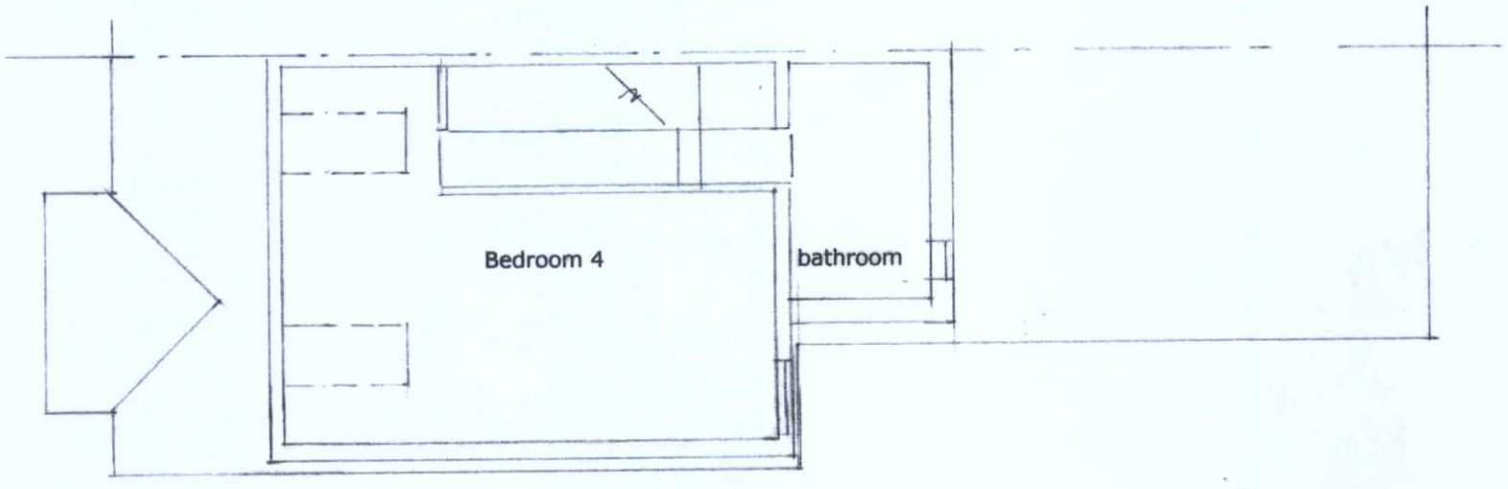

second floor

0 1 2 3 4 5 6 7 8metres