ONLY FIGURED DIMENSIONS TO BE USED FOR CONSTRUCTION PURPOSES. ALL DIMENSIONS ARE TO BE CHECKED ON SITE PRIOR TO INSTALLATION AND THE ARCHITECT IS TO BE NOTIFIED OF ANY DISCREPENCIES.

© This drawing is copyright and must not be reproduced without the written consent of the Architect.

| REV | DATE | DESCRIPTION |
|---|---|---|
| A | 13.08.09 | Balcony added to north east corner of the front block. |

| NBS REF | ref | DESCRIPTION |
|---|---|---|

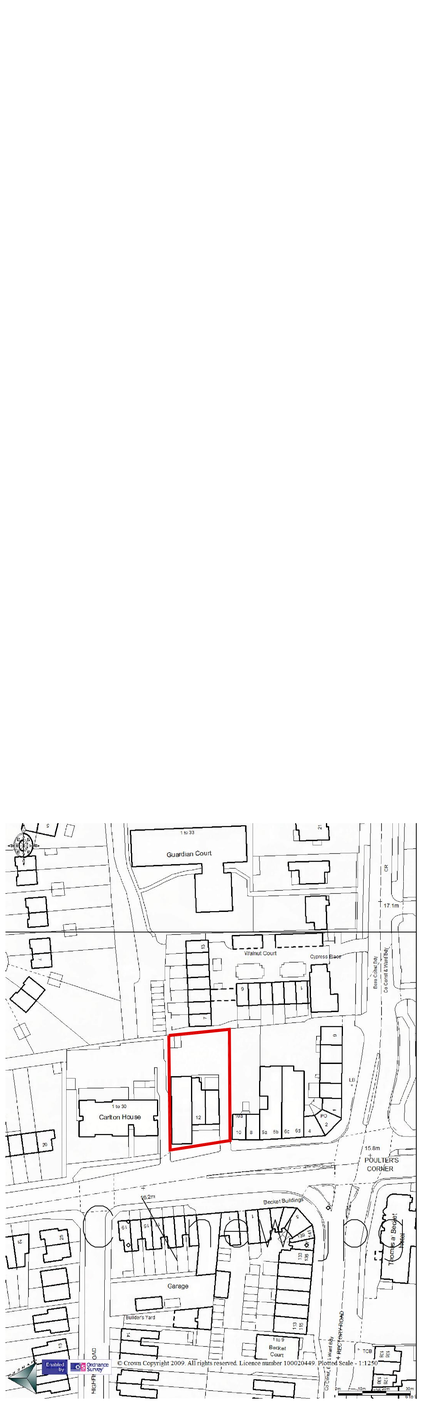


Location Plan - Scale 1:1250

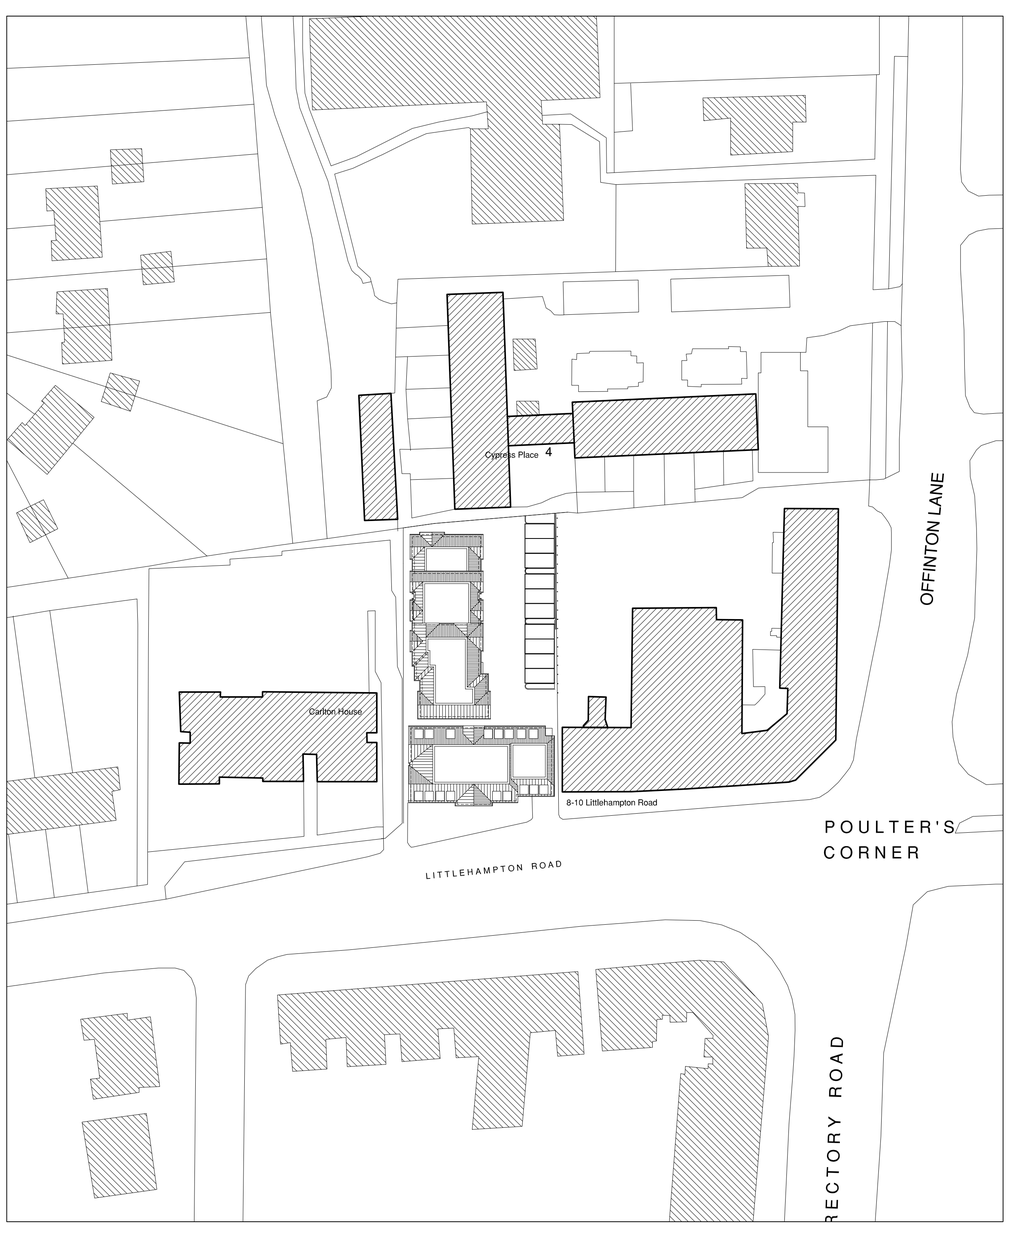


Block Plan of the proposed development - Scale 1:500

PLANNING

12 Littlehampton Road

Location Plan and Block Plan

**saville jones** | architects

DWG: \\DRAWINGS\PROFORM\SJA_A1_100.DWG

date: July 09

scale: 1 : 500 & 1:1250 @A1

0801 | AL | (0-)01A