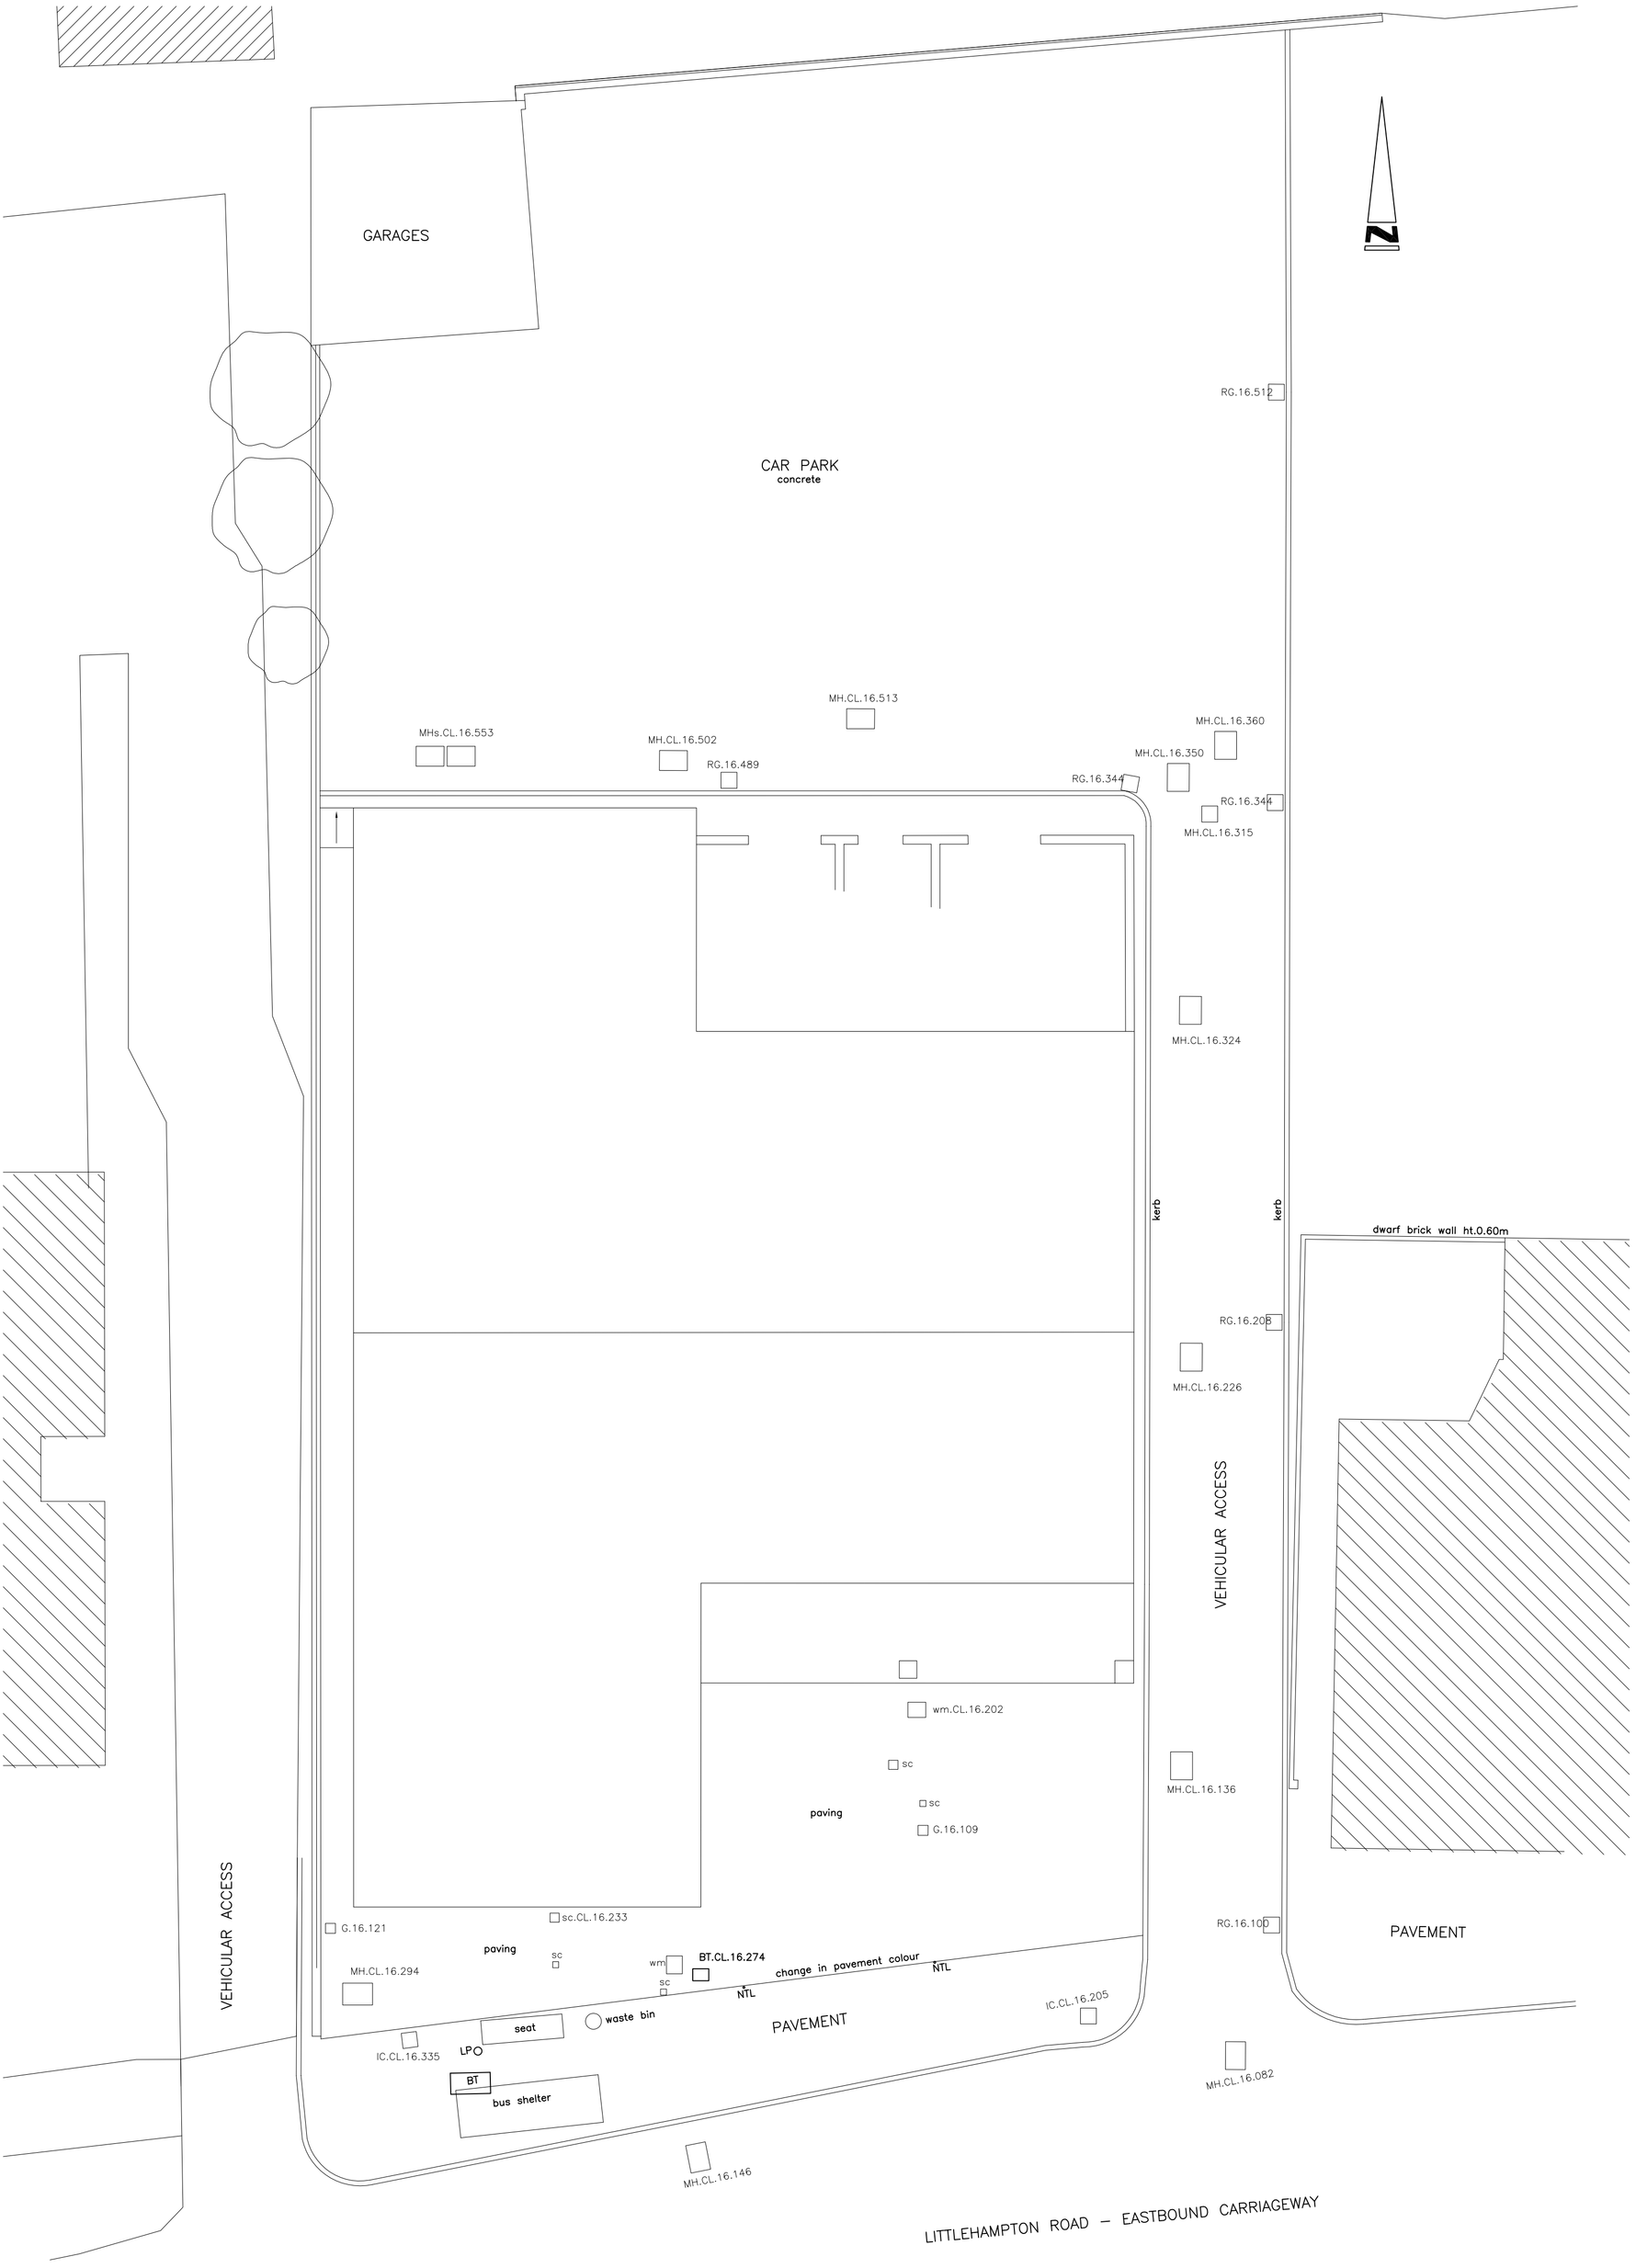

ONLY FIGURED DIMENSIONS TO BE USED FOR CONSTRUCTION PURPOSES. ALL DIMENSIONS ARE TO BE CHECKED ON SITE PRIOR TO INSTALLATION AND THE ARCHITECT IS TO BE NOTIFIED OF ANY DISCREPENCIES.

© This drawing is copyright and must not be reproduced without the written consent of the Architect.

REV	DATE	DESCRIPTION

NBS REF ref DESCRIPTION

STANDARD REFERENCE

Datum Used, Newlyn

OSBM on wall outside 109 Rectory Road 15.20m

Survey Station Shown Thus:

Foul Water Drainage

Storm Water Drainage

Water Mains

Gas Mains

Electricity Cable O/H

Electricity Cable U/G

British Telecom Cable O/H

British Telecom Cable U/G

True north direction shown is indicative only

ABBREVIATIONS

BT British Telecom IC
CATV Television Cable Pit
CE Cleaning Eye
CL Cover Level
CM Cable Marker
CP Catch Pit
ECP Electricity Cable Pit
EP Electricity Pole
FA Fire Alarm
FH Fire Hydrant
FL Floor Level
G Gully
IC Inspection Chamber
IL Invert Level
LP Lamp post
MH Manhole
RG Road Gully
RWP Rain Water Pipe
SC Stop Cock
SV Stop Valve
SVP Soil & Vent Pipe
TP Telegraph Pole
VP Vent Pipe
WM Water Meter

The details shown hereon relating to all underground services are as obtained by normal survey observation and methods and also by reference to available records. Although all reasonable efforts have been made no guarantee can be given for the completeness or accuracy of this information

PLANNING

12 Littlehampton Road

Existing Plan

saville jones | architects

DWG: \DRAWINGS\PROFORM\SJA_A1_100.DWG

date: June 09
scale: 1 : 100 @A1
1 : 200 @A3

0801	AL	(0-)02