
NOTE: NOT FOR CONSTRUCTION

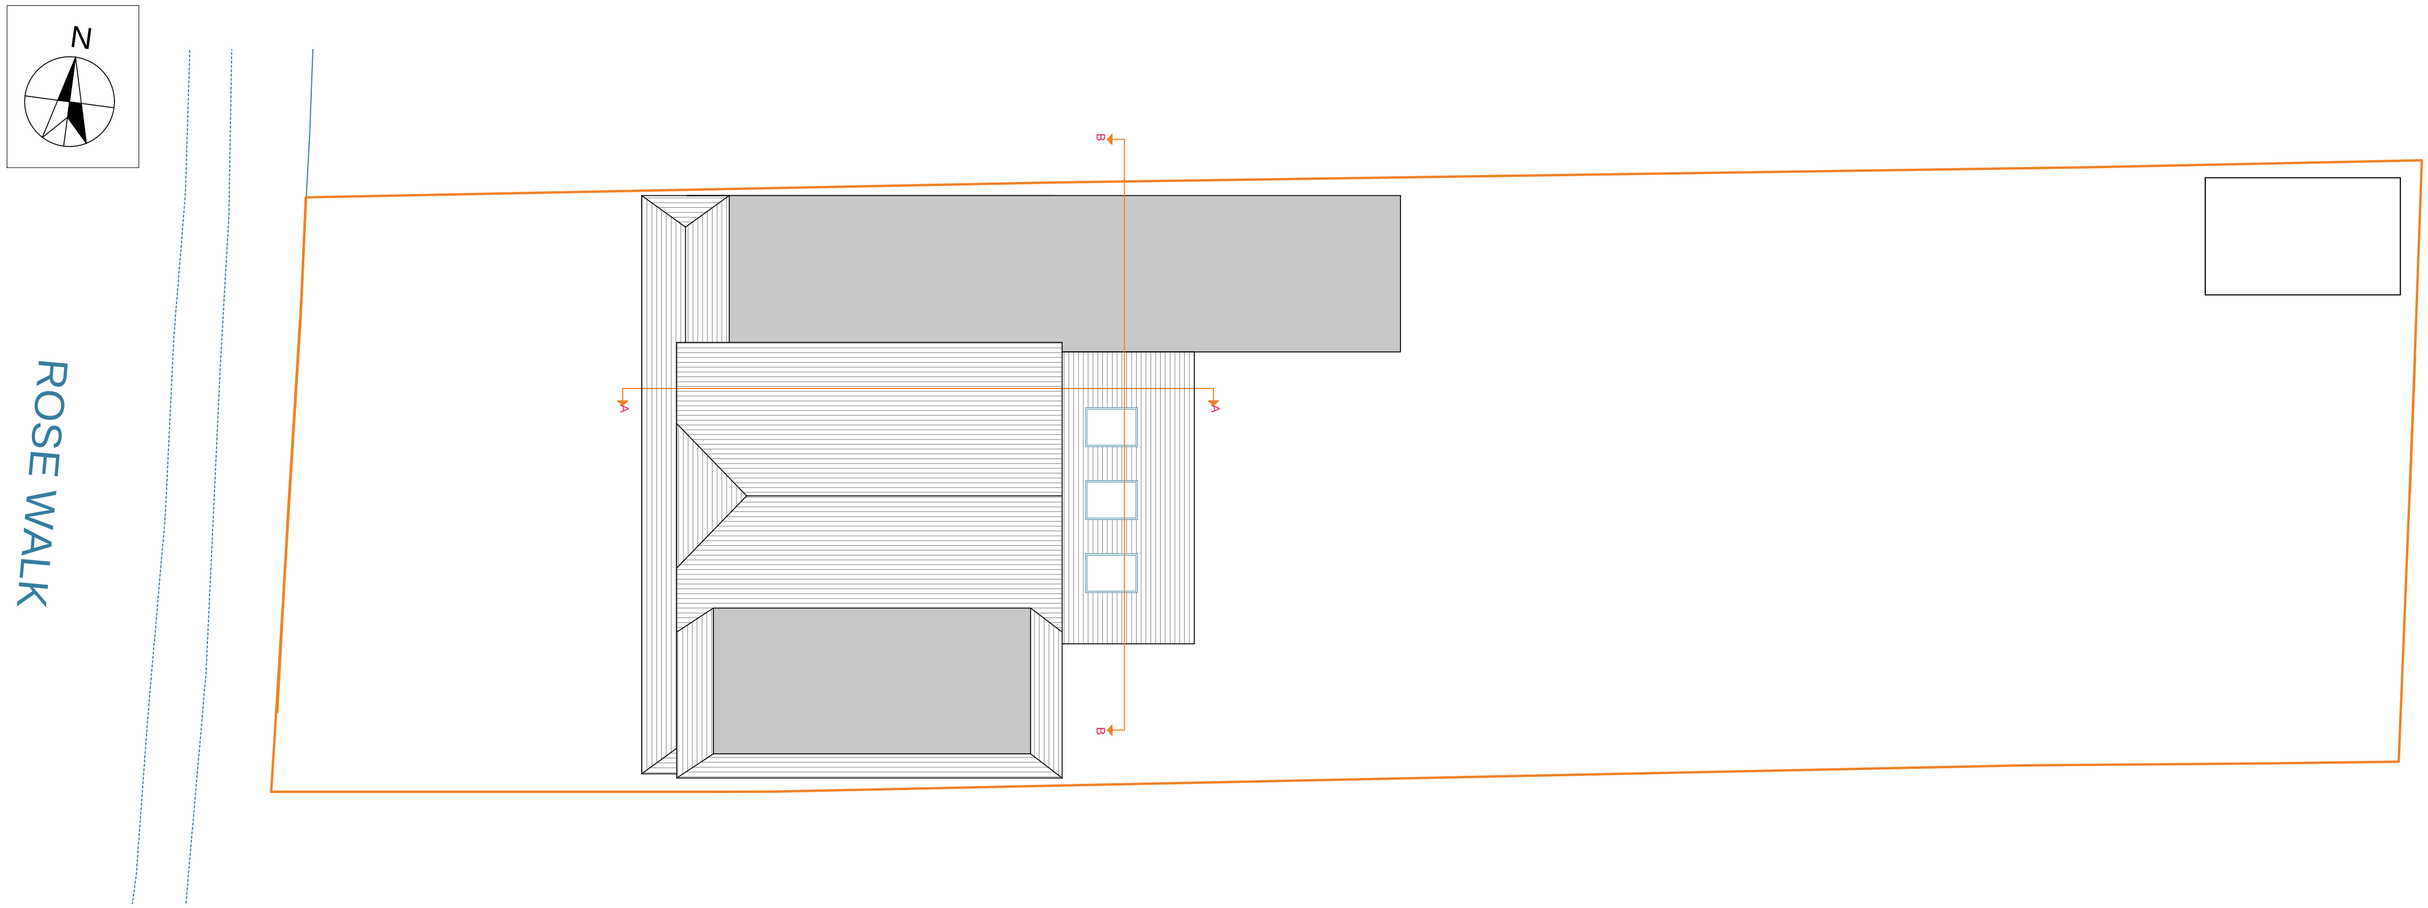


PROPOSED SITE BLOCK PLAN 1:100

SCALE BAR 1:100
0 5 10
METRES


KEY: SITE BOUNDARY

Copyright in design of this drawing is the property of BAYA

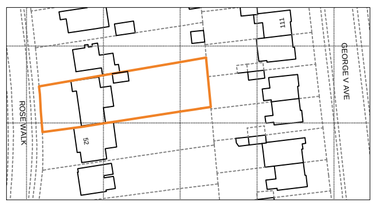

SITE LOCATION PLAN 1:1250

SCALE BAR 1:1250
0 25 50
METRES

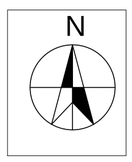

- Reproduction in whole or in part is forbidden without written permission from BAYA
- All dimensions to be cross checked on site prior to construction. Any discrepancies to be reported to BAYA immediately
- Proposed eaves height should not exceed existing eaves height
- Print out to actual size.
- Copyright in design of this drawing is the property of BAYA

54 ROSEWALK, GORING-BY-SEA BN12 4AT
Date:09/05/2023
Scale: As noted @ A2
Drawing Code: 54/RW-02
Revision: R0
Amended Site Block Plan

020 3633 0376 info@bayadesign.co.uk
13 Clifton Vale, Bristol, BS8 4PT