
THIS DRAWING IS COPYRIGHT ©

FIGURED DIMENSIONS MUST BE TAKEN IN PREFERENCE TO SCALED DIMENSIONS. CONTRACTORS, SUB-CONTRACTORS AND SUPPLIERS MUST VERIFY ALL DIMENSIONS ON SITE BEFORE PROCEEDING. ANY DISCREPANCES ARE TO BE REPORTED IMMEDIATELY BEFORE PROCEEDING.

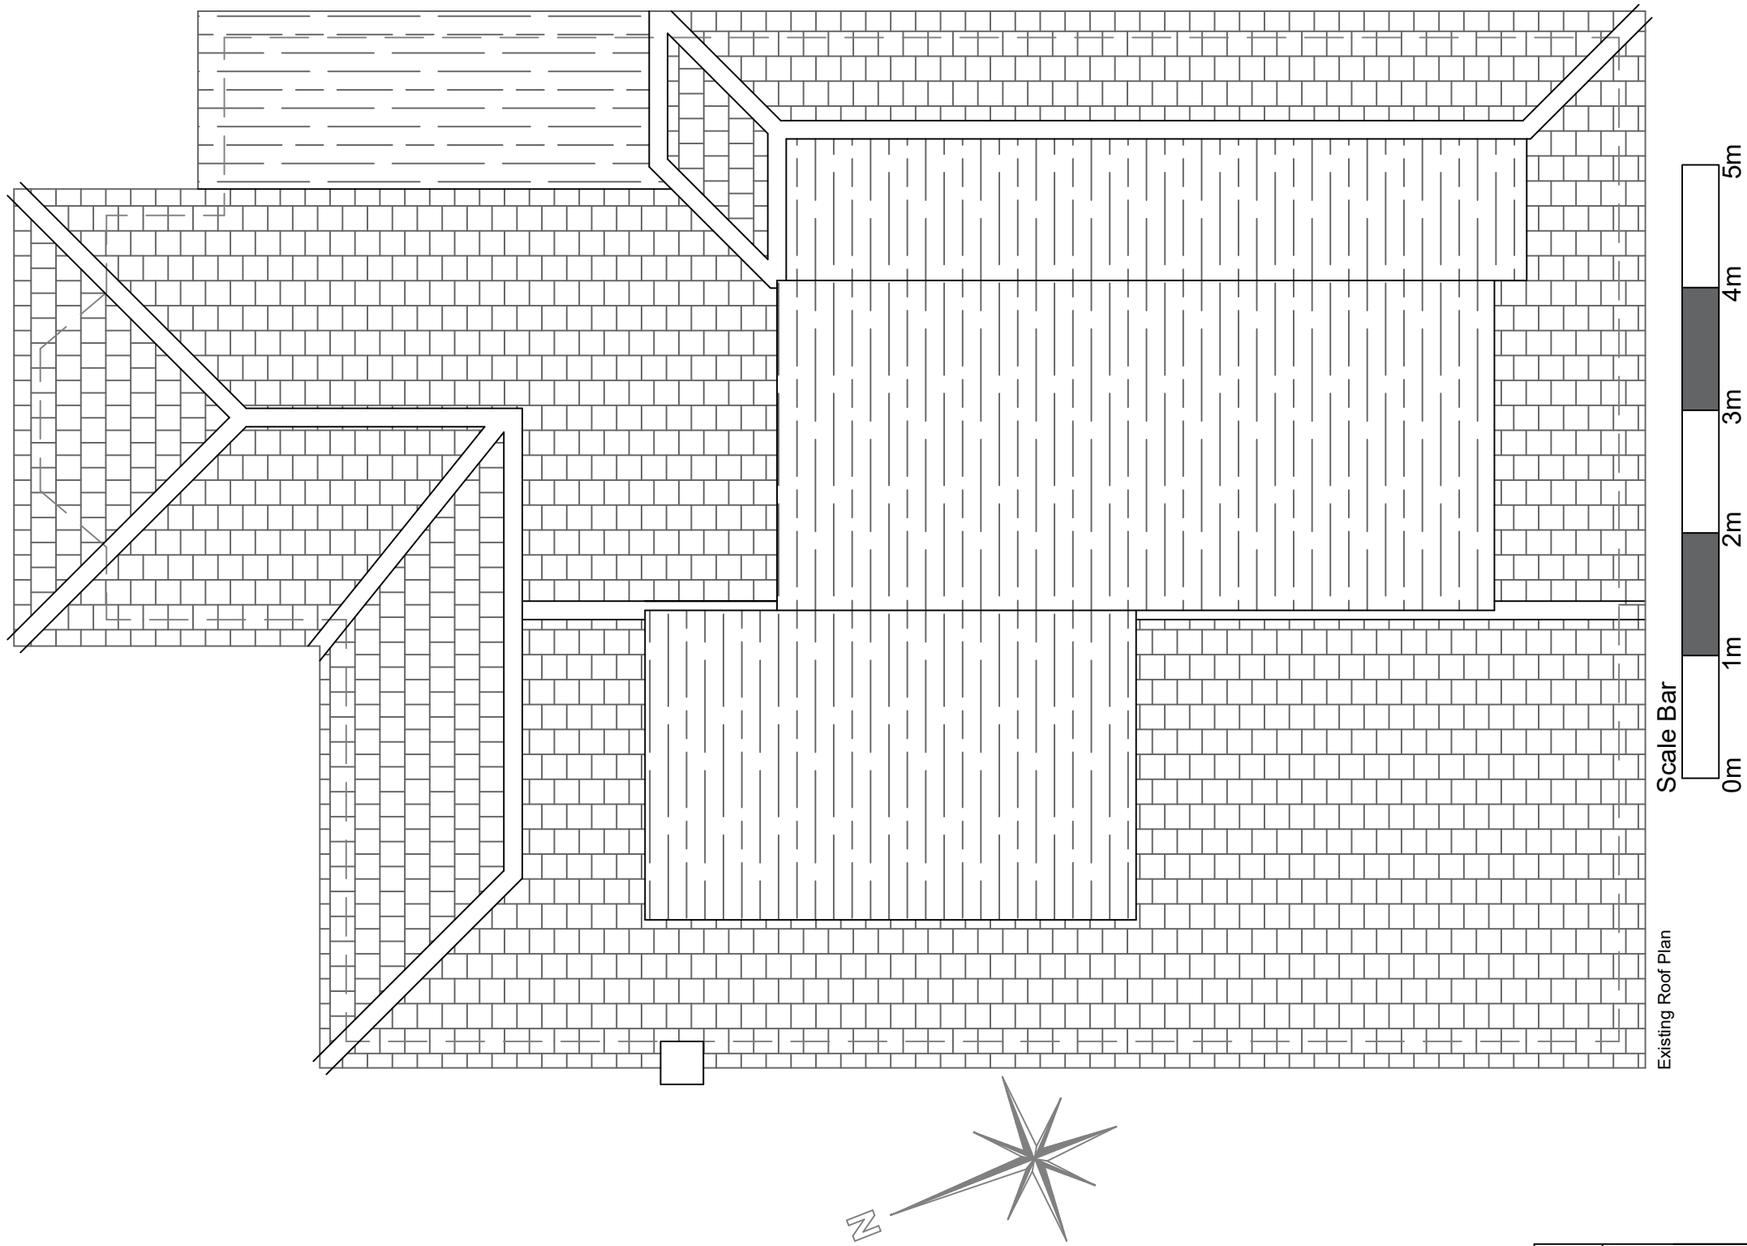

Revision	Comment
A	North point added Nov 19

Designer / Surveyor
Steven Purvis
07799 890697
stevenpurvis1@gmail.com

Project - 10 Downside, Shoreham-by-Sea
West Sussex BN43 6HG

Drawing Ref - 100/GA03

Scale - 1/50 @A3

Client - Mr & Mrs Elliot

Title - Existing Roof Plan

S B P