
PROPOSED GARAGE (ORIGINAL) EXTENSION
& WESTERN CLOSE
LAWEING BN15 8RU

ADUR & WORTHING PLANNING SERVICES
PLAN AWDM/0750/15
DATE VALID -7 JUL 2015

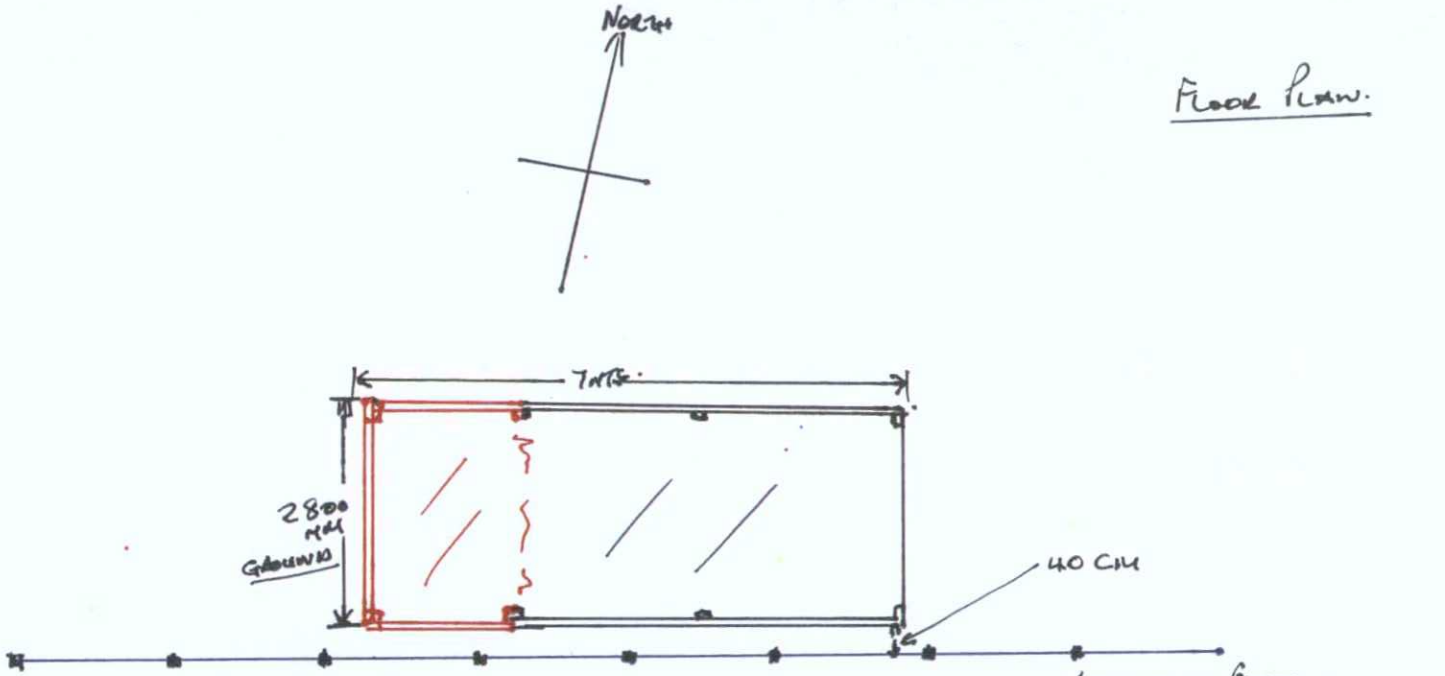

FLOOR PLAN.

FLOOR PLAN

0 1m 2m 3m 4m 5m
SCALE 1-100 METRES.