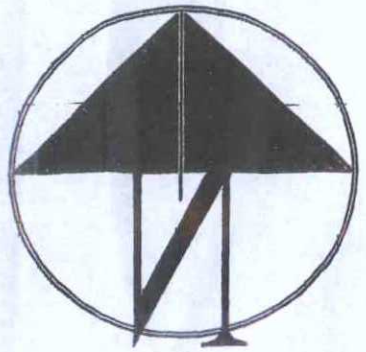

1:500 Scale Bar

10m 20m 30m 40m 50m

1:1250 Scale Bar

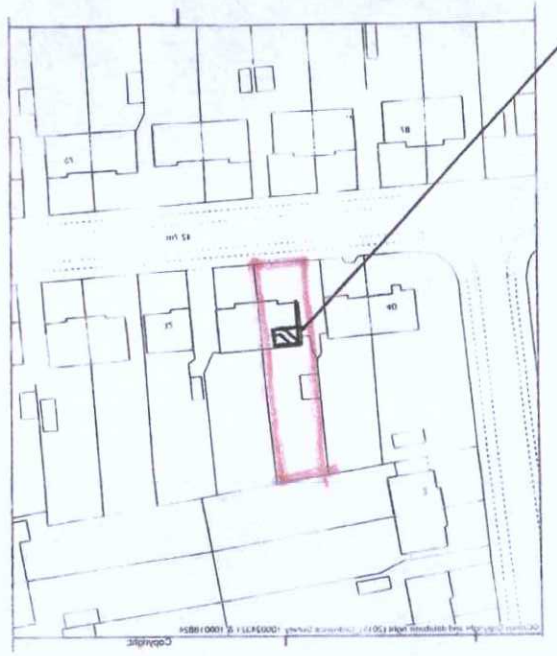

Site Location Plan 1:1250

gable end & rear dormer

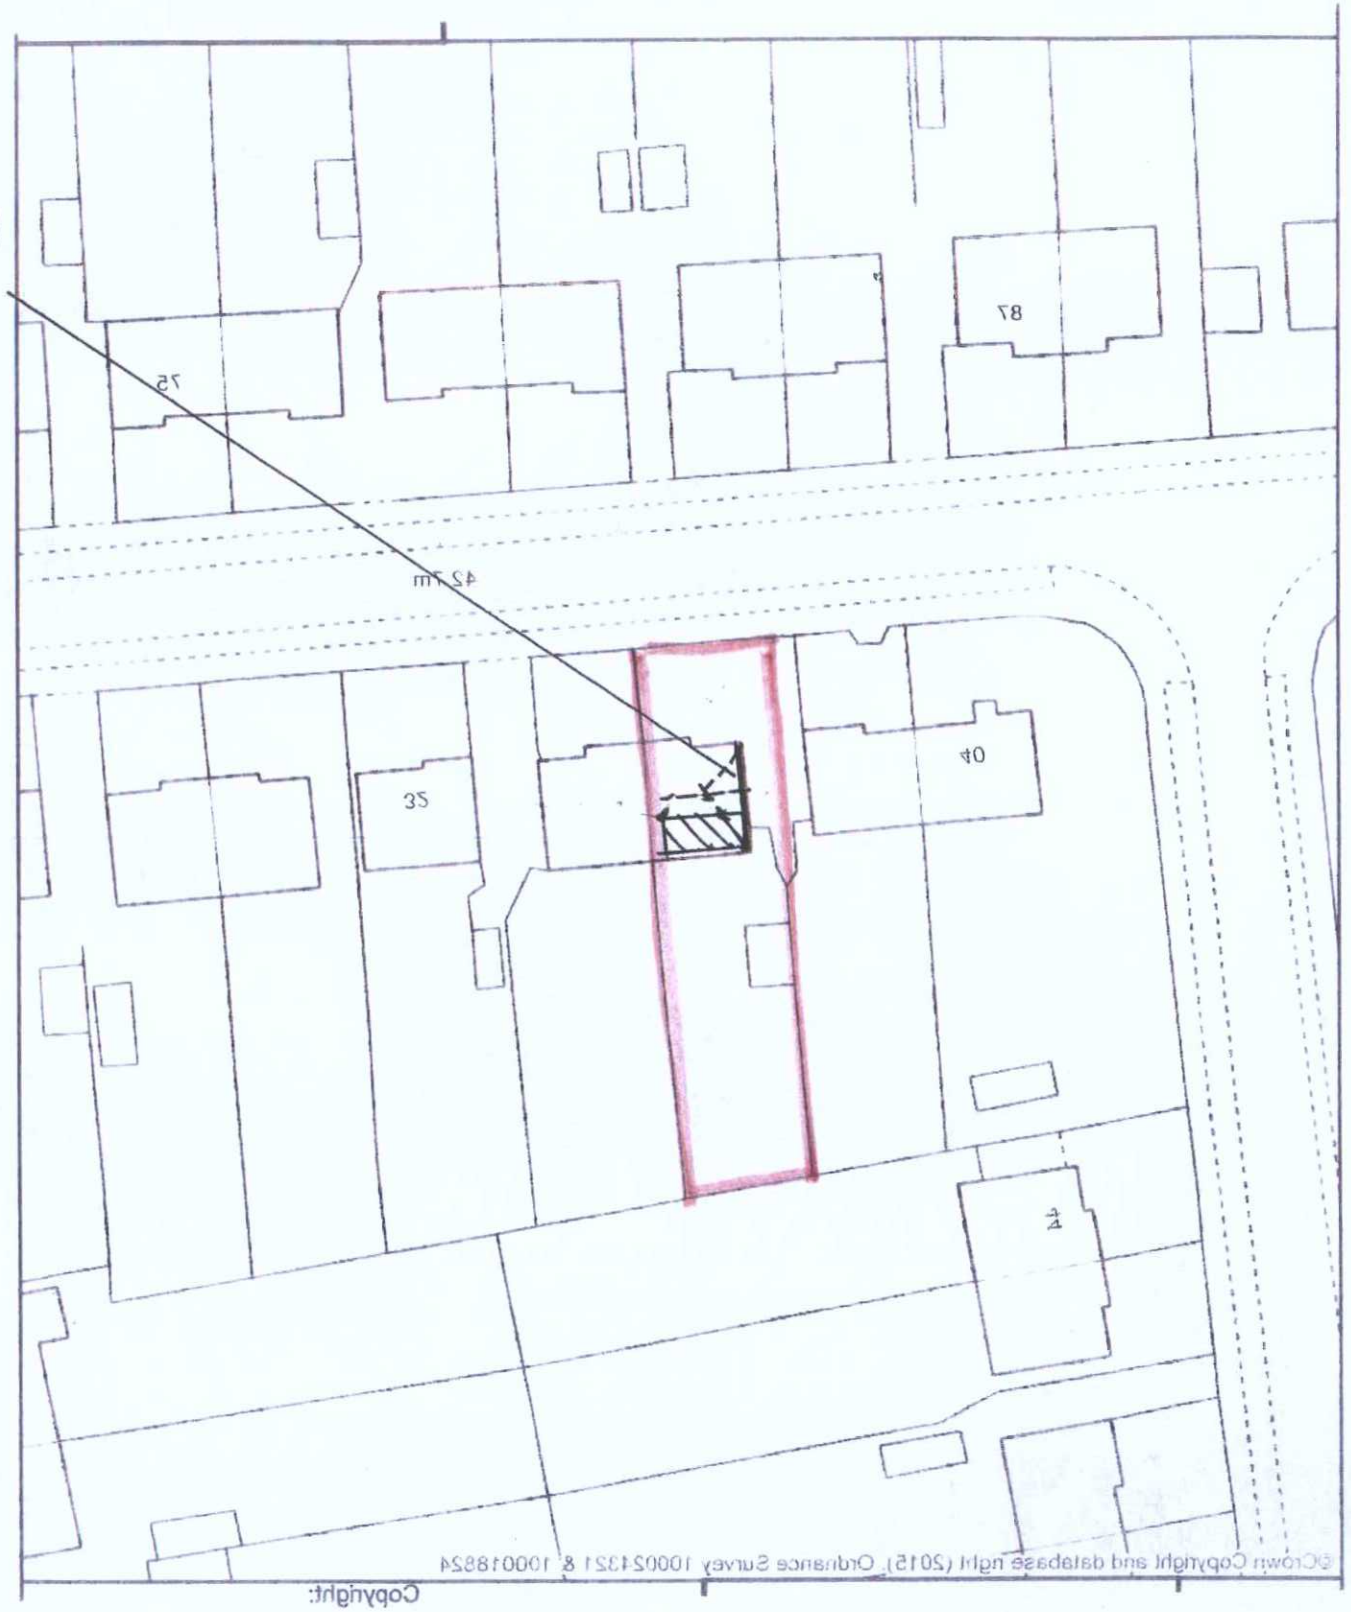

©Crown Copyright and database right (2015). Ordnance Survey 100021321 & 100018824
Copyright:

ADUR & WORTHING
PLANNING SERVICES

PLAN	AWDM/ 0470/15

Block Plan 1:500