



NORTH ELEVATION (Back of building)

EXISTING CONDITION OF NORTH ELEVATION (Back of building)

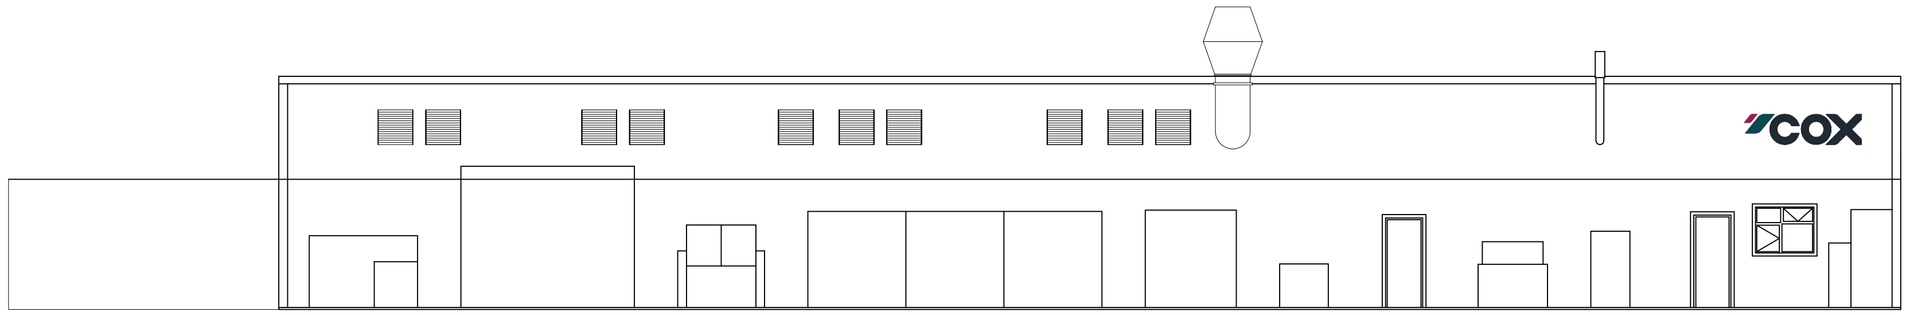



NORTH ELEVATION (Back of building)

PROPOSED VIEW THROUGH FENCE OF NORTH ELEVATION (Back of building)

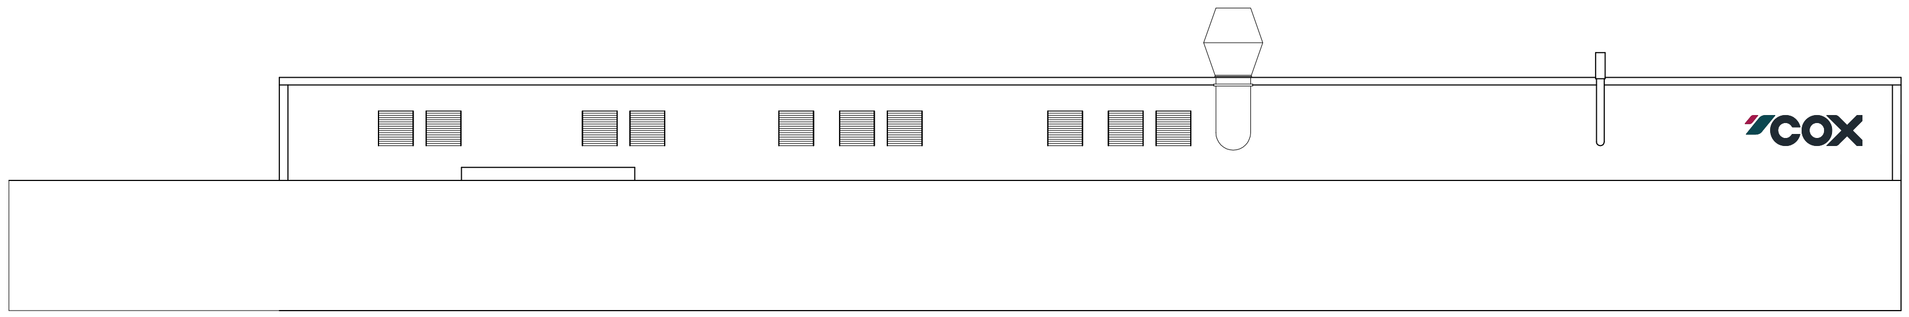

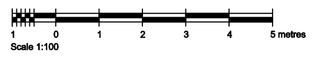

NORTH ELEVATION (Back of building)

PROPOSED VIEW WITH SOLID FENCE OF NORTH ELEVATION (Back of building)

Southern

93 Downside Avenue
Findon Valley
Worthing
West Sussex, BN14 0EX

Tel: 01903 877788
www.sorl.co.uk
sales@sorl.co.uk

This drawing is the property of Southern. Copyright is reserved and the drawing is issued on the condition that it is not copied, reproduced or disclosed without written consent of Southern.

DO NOT SCALE DRAWING CHECK ALL DIMENSIONS ON SITE

CLIENT SIGN OFF

name:	
date:	
revision:	
position:	
client signature:	

REVISIONS

CLIENT

Cox Powertrain Limited

SITE ADDRESS

Unit 8
Cecil Pashley House
Cecil Pashley Way
Shoreham Airport
Shoreham-By-Sea
BN43 5FF

SCHEME

BUILDING AIR SIDE ELEVATION FOR PLANNING AND SIGNAGE LAYOUT

DATE 15-06-2017	SCALE 1:100 @ A1
PROJECT NUMBER	3001
DRAWING NUMBER	3001/6
REVISIONS	
DRAWN BY	ama
APPROVED BY	REV.A