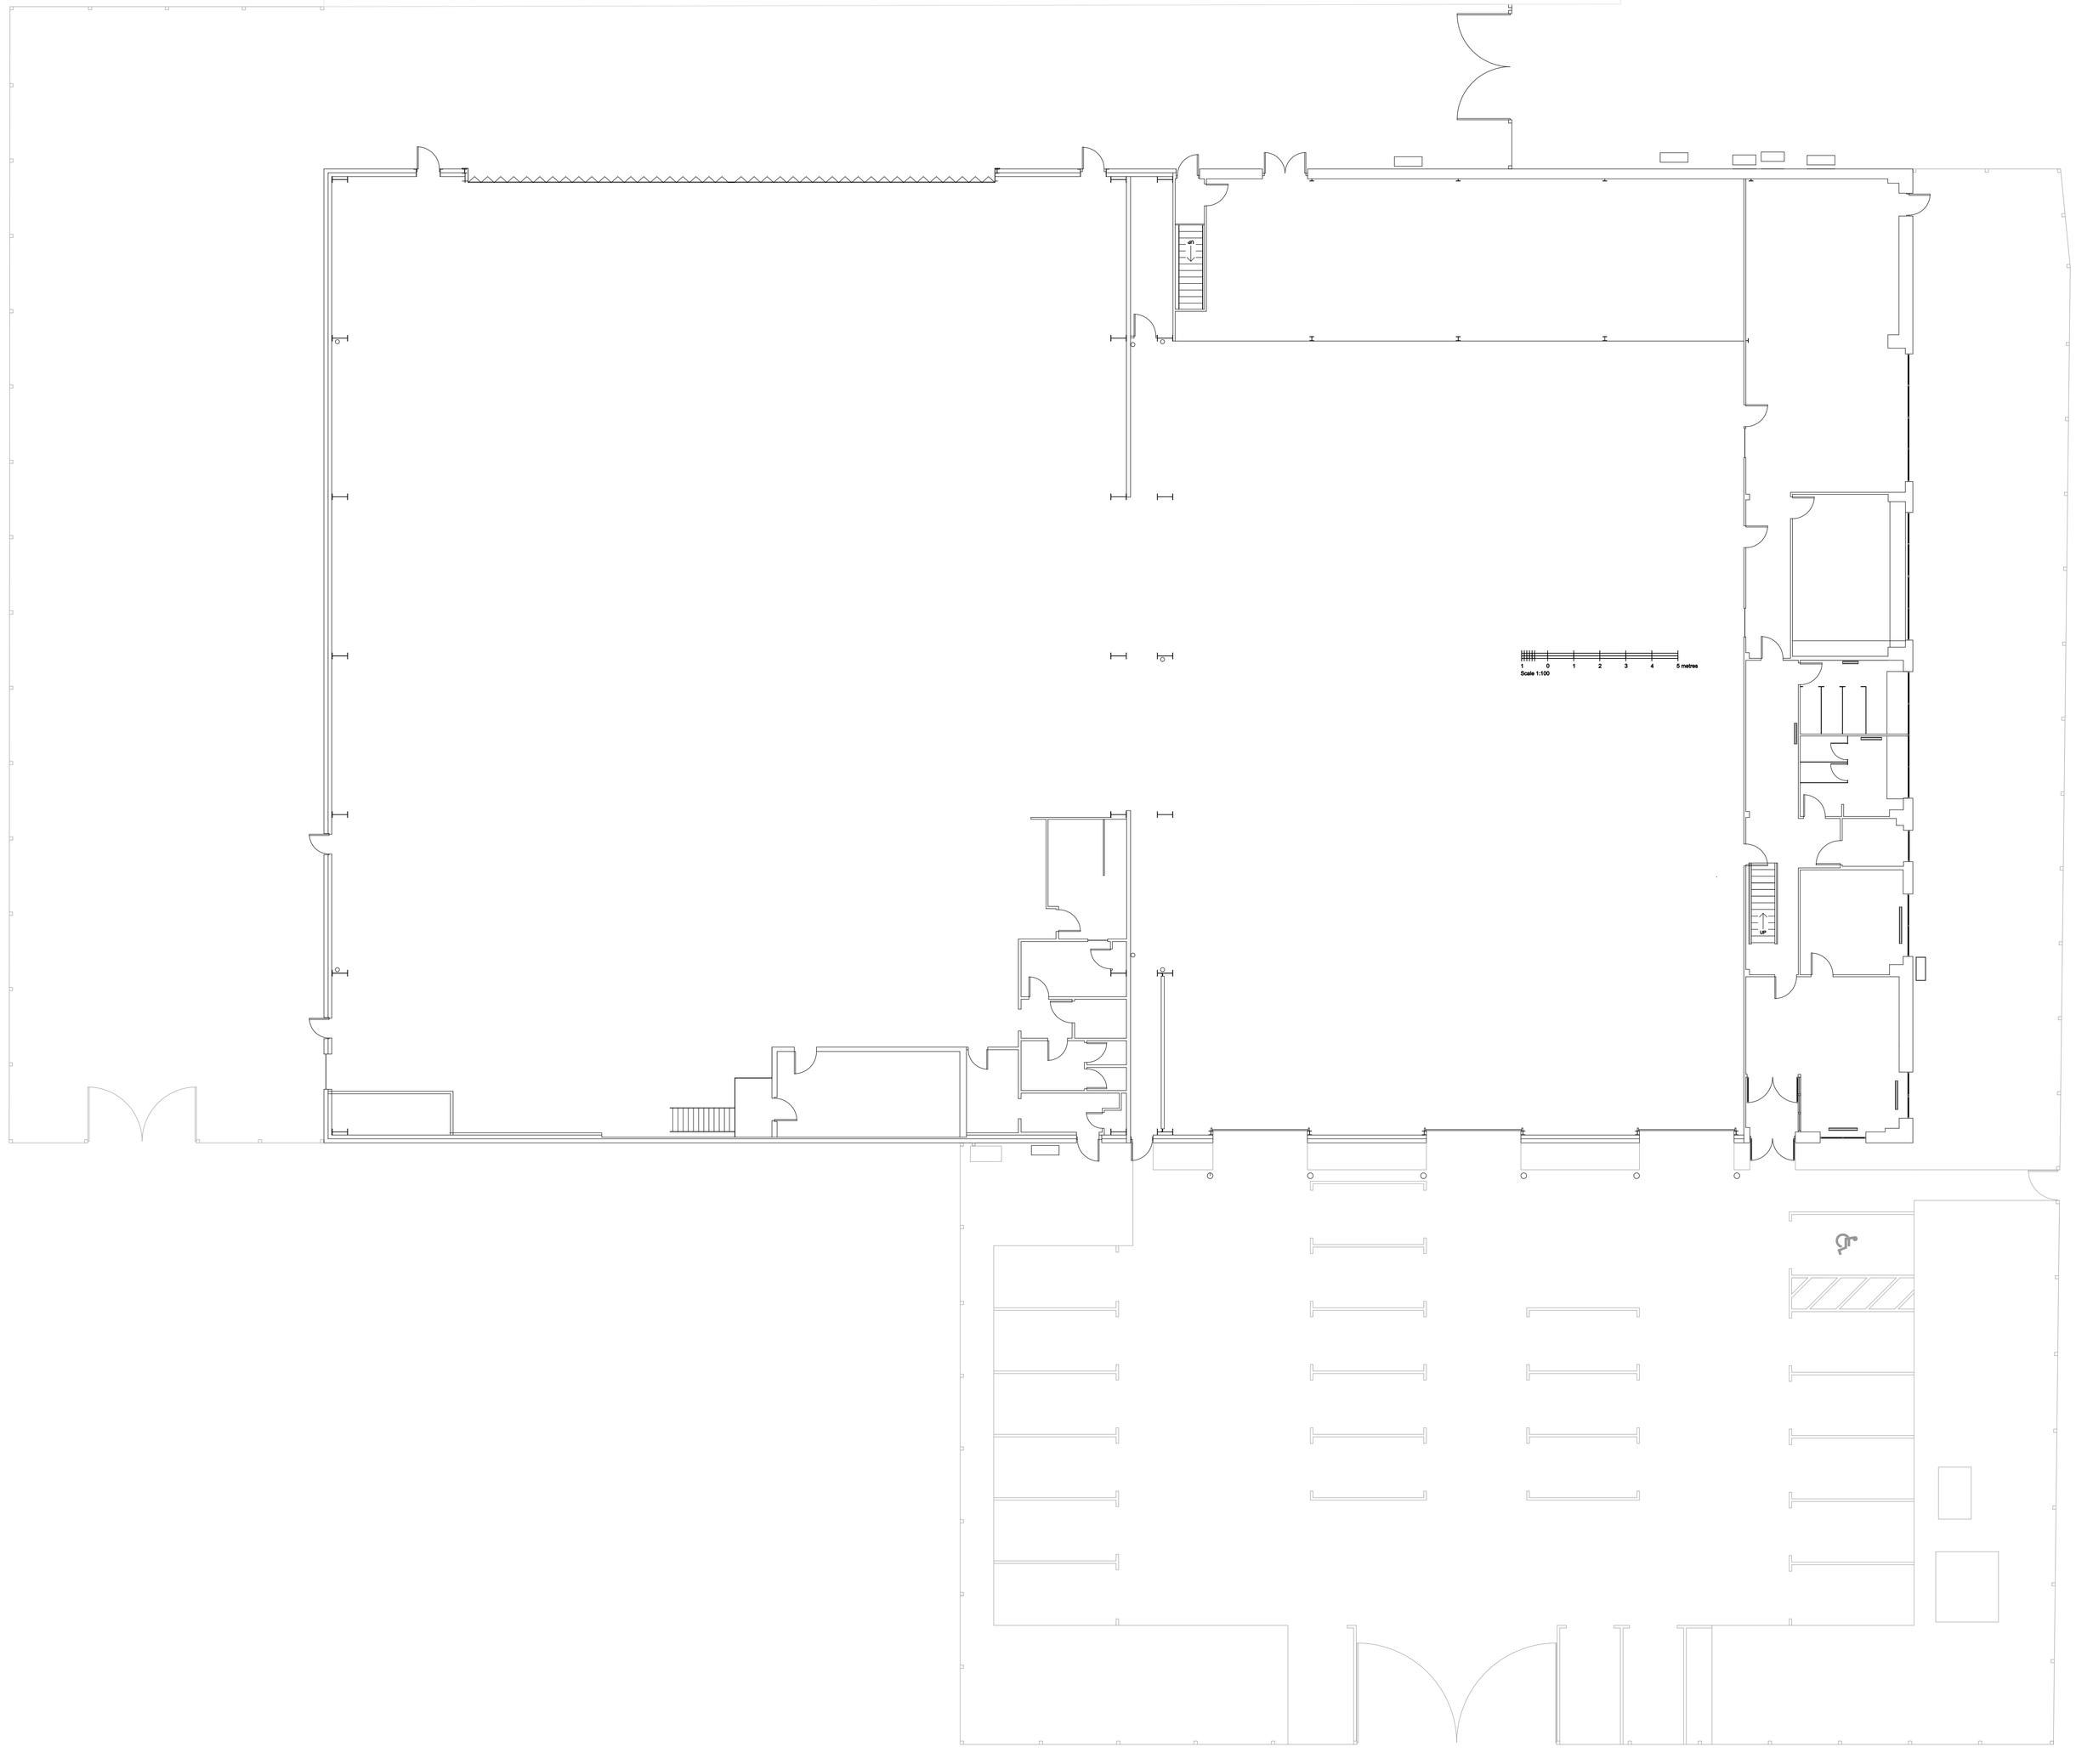

Southern

93 Downside Avenue
Findon Valley
Worthing
West Sussex, BN14 0EX

Tel: 01903 877788
www.sorl.co.uk
sales@sorl.co.uk

This drawing is the property of Southern. Copyright is reserved and the drawing is issued on the condition that it is not copied, reproduced or disclosed without written consent of Southern.

DO NOT SCALE DRAWING CHECK ALL DIMENSIONS ON SITE

CLIENT SIGN OFF	
name:	
date:	
revision:	
position:	
client signature:	

REVISIONS

CLIENT

Cox Powertrain Limited

SITE ADDRESS

Unit 8
Cecil Pashley House
Cecil Pashley Way
Shoreham Airport
Shoreham-By-Sea
BN43 5FF

SCHEME

BUILDING EXISTING LAYOUT
FOR PLANNING AND
SIGNAGE LAYOUT

DATE	SCALE
24-05-2017	1:100 @ A0

PROJECT NUMBER 3001

DRAWING NUMBER 3001/10

REVISIONS

DRAWN BY ama

APPROVED BY **REV.A**