

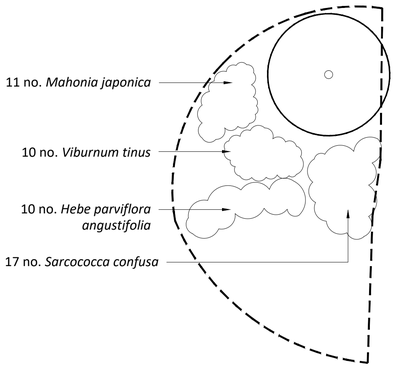



EXISTING PLANTING AREA 09

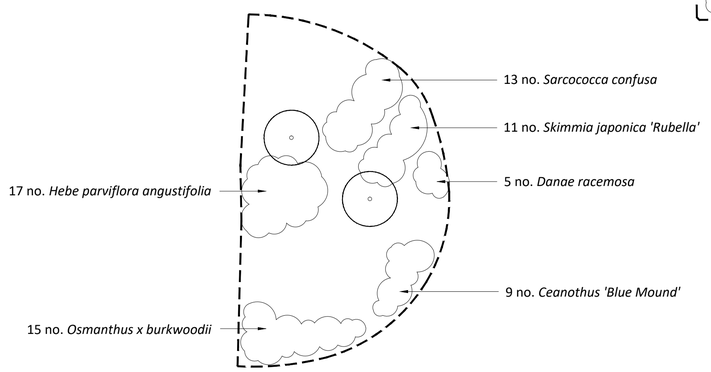


EXISTING PLANTING AREA 10

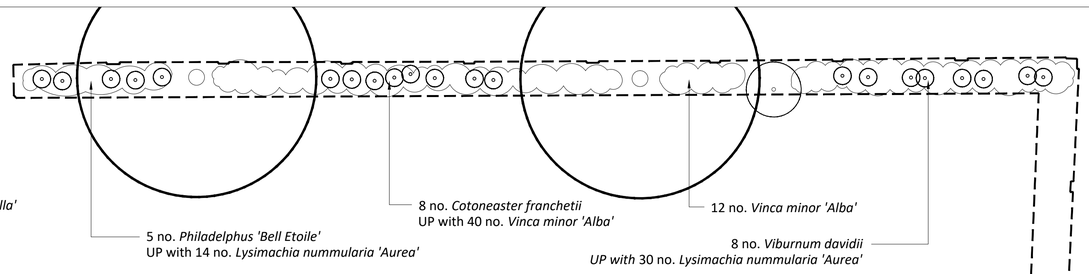


EXISTING PLANTING AREA 11

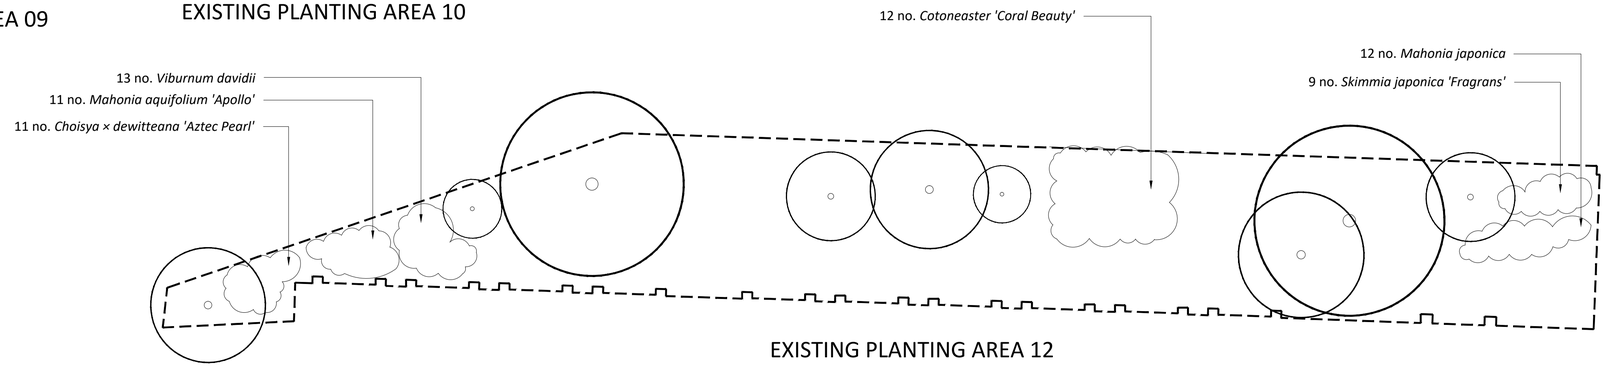


EXISTING PLANTING AREA 12

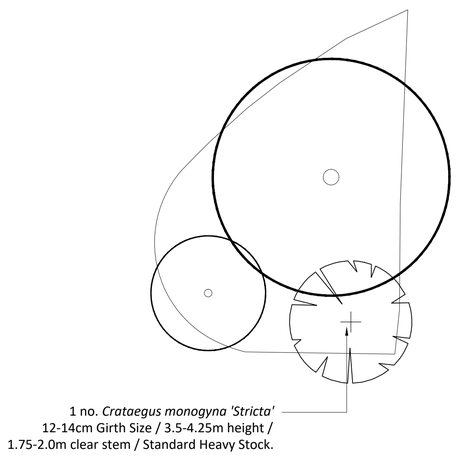

PLANTING AREA 13

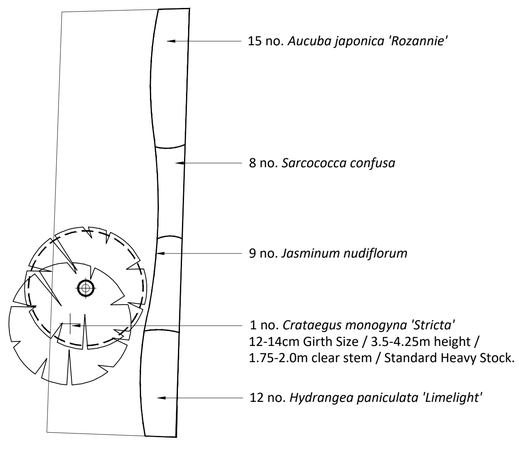

PLANTING AREA 14

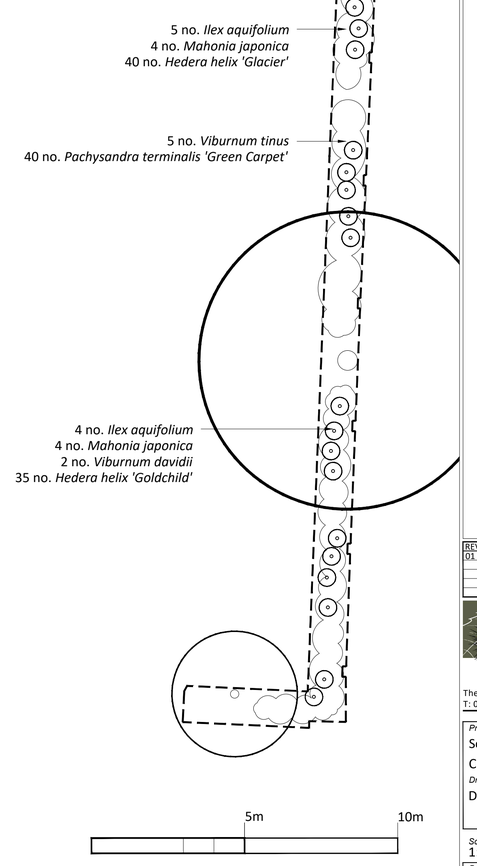

5m 10m

KEY

Existing Tree Specimens
Existing tree specimens to be retained within the proposed scheme.

Proposed Tree Planting
Proposed tree planting to be 12 – 14 cm Girth Size / 3.5 - 4.25m height / 1.75-2.0m Clear Stem / Standard Heavy Stock. Trees to be supplied and planted in accordance with *BS 8545: 2014 Trees: from nursery to independence in the landscape: Recommendations.*

Proposed Ornamental Shrub Planting Areas
Proposed ornamental planting areas to feature ornamental shrub planting. Planting areas to be 300mm depth (minimum) subsoil overlain with 450mm (minimum) multi purpose topsoil to *BS3882: 2015 'Specification for Topsoil'* . All planting areas to have 75 mm depth of ornamental bark mulch .

Existing Ornamental Shrub Planting Areas
Existing ornamental shrub planting areas to be reinforcedwith additional shrub / herbaceous planting. All existing planting areas to have 75mm min depth of ornamental bark mulch .

Proposed Hedgerow Planting
Proposed hedgerow planting areas to be 300mm depth (minimum) subsoil overlain with 450mm (minimum) multi purpose topsoil to *BS3882: 2015 'Specification for Topsoil'* . Hedgerow planting areas to have 75 mm depth of ornamental bark mulch .

NOTES

Refer to *RCo203 / 01 / Planting Layout* and *RCo203 / Detailed Plant Schedule and Specification*.

EXISTING PLANTING AREAS
All existing planting areas are to be treated with an appropriate herbicide to remove grass and weeds - the surface to be lightly forked over taking care not to damage or uncover any existing tree / shrub roots.

All planting areas are to have a full covering of 75mm (min) depth of ornamental bark mulch to inhibit weed growth and limit moisture loss.

N

REV	DESCRIPTION	DATE	INITIALS
01	Planting Areas 13/14 updated	08-05-17	AR

Ramsay & Co
Landscape Architecture

The Studio, 68 Cuckfield Road, Hurstpierpoint, West Sussex, BN6 9SB
T: 01273 834 198 M: 07973 770047 E: landscape@ramsayandco.com

Project Title:
Southlands Hospital, Shoreham-by-Sea
Crowther Architects Associates
Drawing Title:
Detailed Planting Plan

Scale:	*Drawn:*	*Date:*
1:100@A1	AR	20-04-17

Drawing Number: RCo 203 / 03
Revision: 01