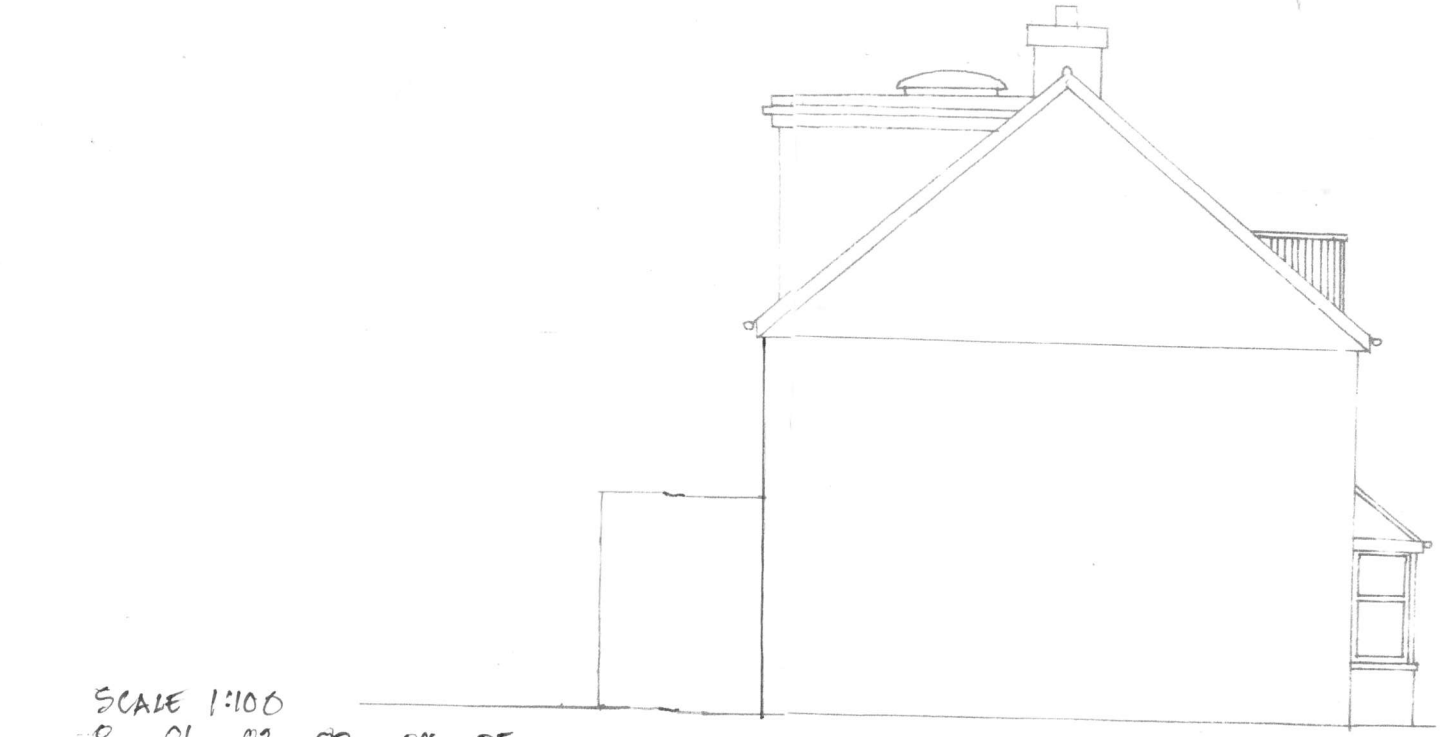


SCALE 1:100
0 01 02 03 04 05

SIDE ELEVATION NORTH ELEVATION
AS PROPOSED

JOHN BRADBURY FSAI ARCHITECTURAL CONSULTANT
123 GREENACRES SHOREHAM BY SEA BN43 5XL
TELEPHONE 01273 446424 07799560222
WEBSITE WWW.JOHNBRADBURY.CO.UK
EMAIL JOHNBRADBURYARCH@BTINTERNET.COM

PROPOSED REAR EXTENSIONS TO 200 & 202 SHOREHAM ROAD
SHOREHAM BY SEA
BN43 5TE
FOR ADAM RABSON

DRAWING NO 49/06A
SIDE ELEVATION
PROPOSED