

contextual west elevation 1:100

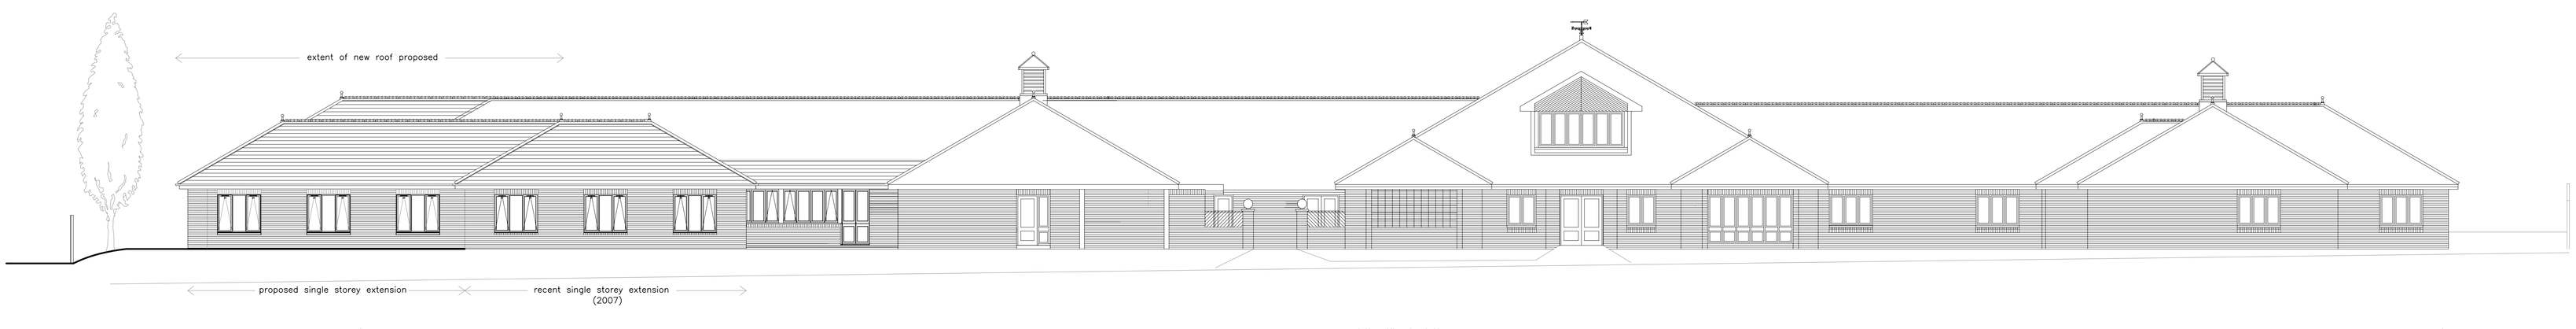

contextual east elevation 1:100

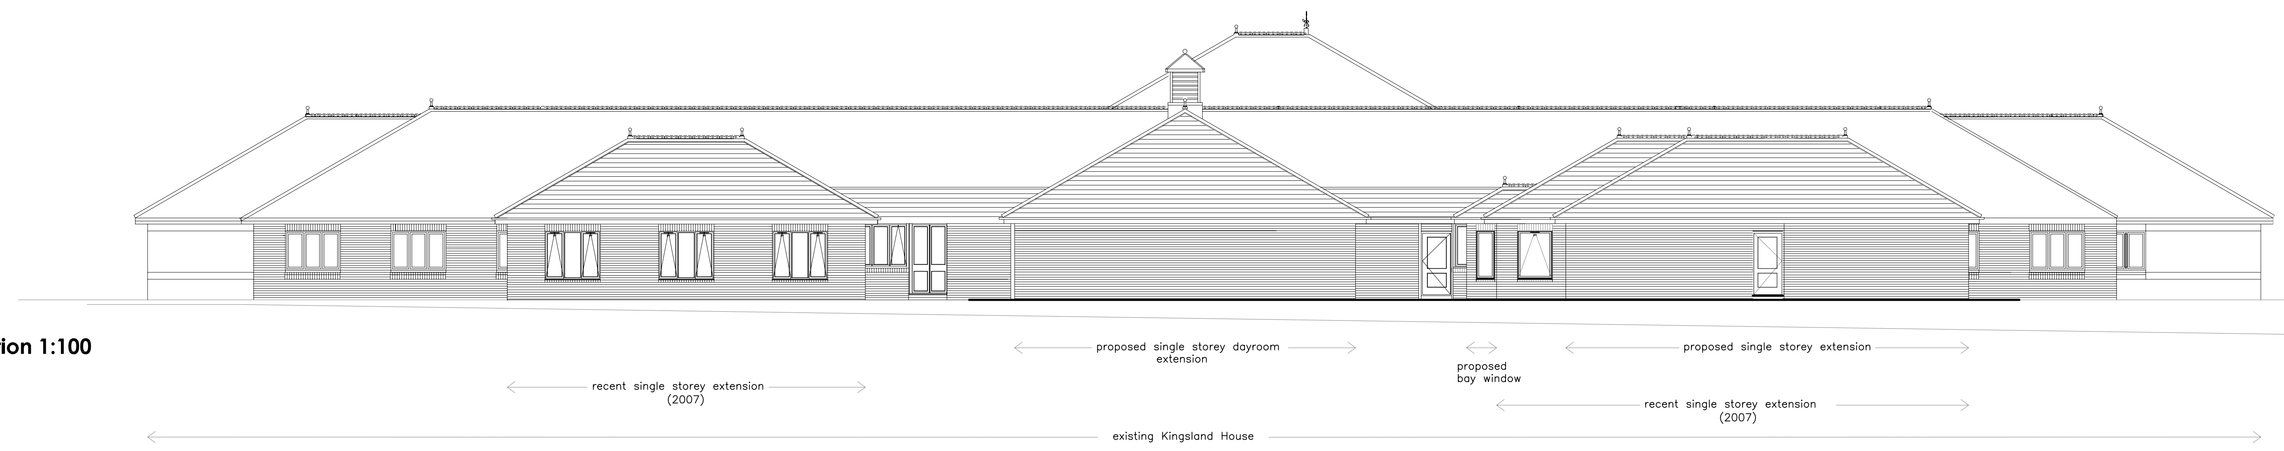

contextual south elevation 1:100

graham mitchell architects

22 Rubislaw Terrace
Aberdeen
AB10 1XE

t: 01224 649949
f: 01224 658458

e: office@gma-aberdeen.co.uk
w: gma-aberdeen.co.uk

proposed elevations

outline proposals

12.02.08

revision

drawing **023**

proposed care home extension

Kingsland House Care Home, Kingsland Close, Middle Rd, Shoreham by Sea

for Barchester Healthcare

1:1.50

© this drawing is subject to copyright and remains the property of graham mitchell architect ltd.
contractor to check dimensions. if any problems arise contact architects prior to construction / fabrication.