roffeyhomes

42-44 West Parade, Worthing:

Condition 11 – External Lighting design guide

These images depict the style of subtle external lighting used to complement the building. They have also been designed specifically to meet the Building Regulation requirements for emergency lighting and lighting of access routes.

Feature wall light



Balcony light



Wall light (in black)



Bollard light



Tree / Plant uplighter



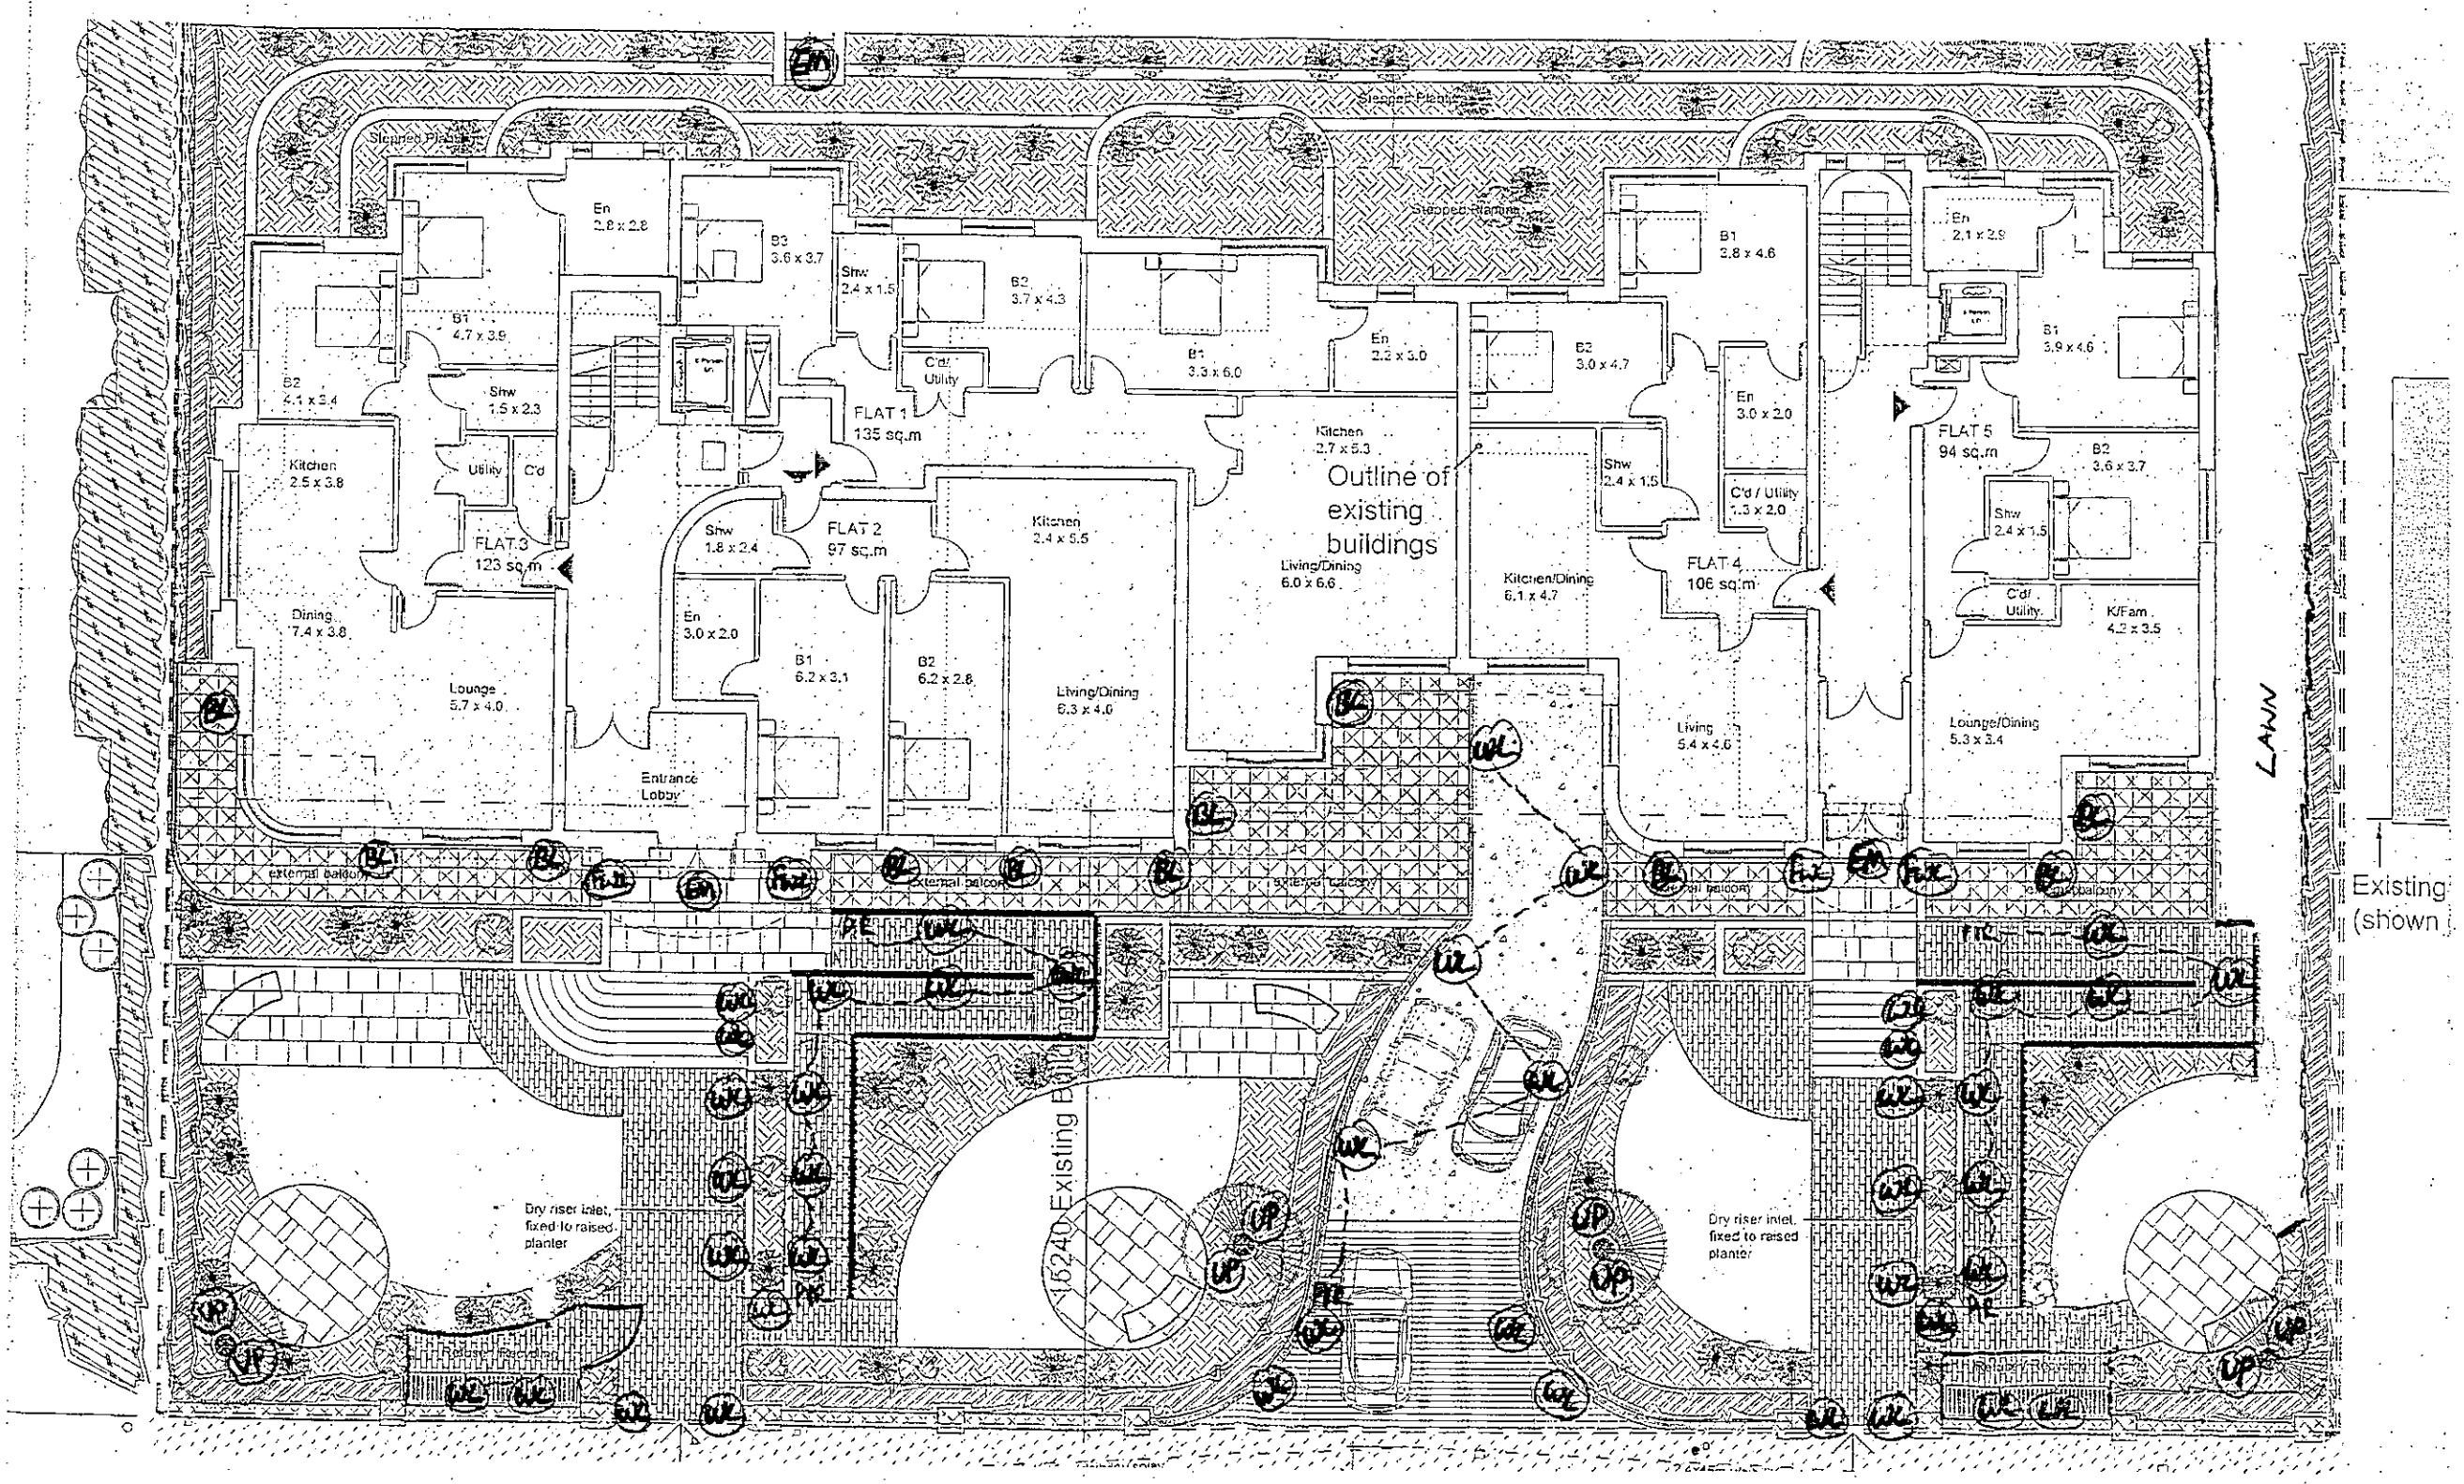

KEY

- Emergency light
- Balcony light
- Wall light
- Bollard light
- Tree/Plant uplighter
- Feature wall light

External Lighting Scheme – 42-44 West Parade