CDM 2007 Health & Safety Information

This information relates only to 'Significant Hazards' identified on this drawing and is to be read in conjunction with the Designer's Risk Assessment Register.

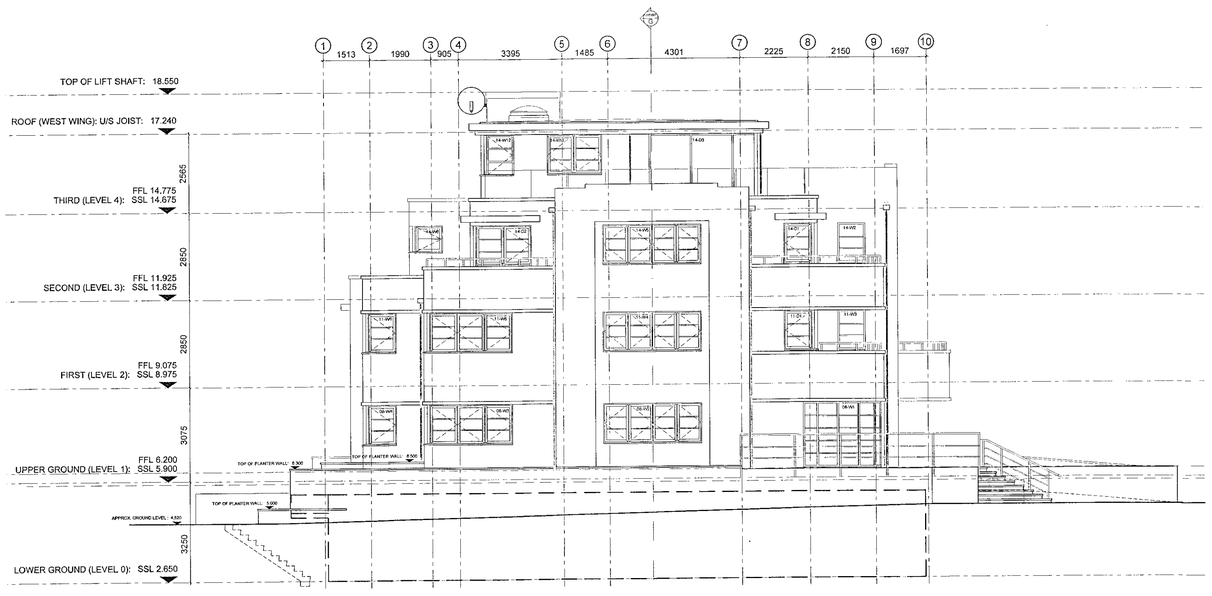

WEST ELEVATION

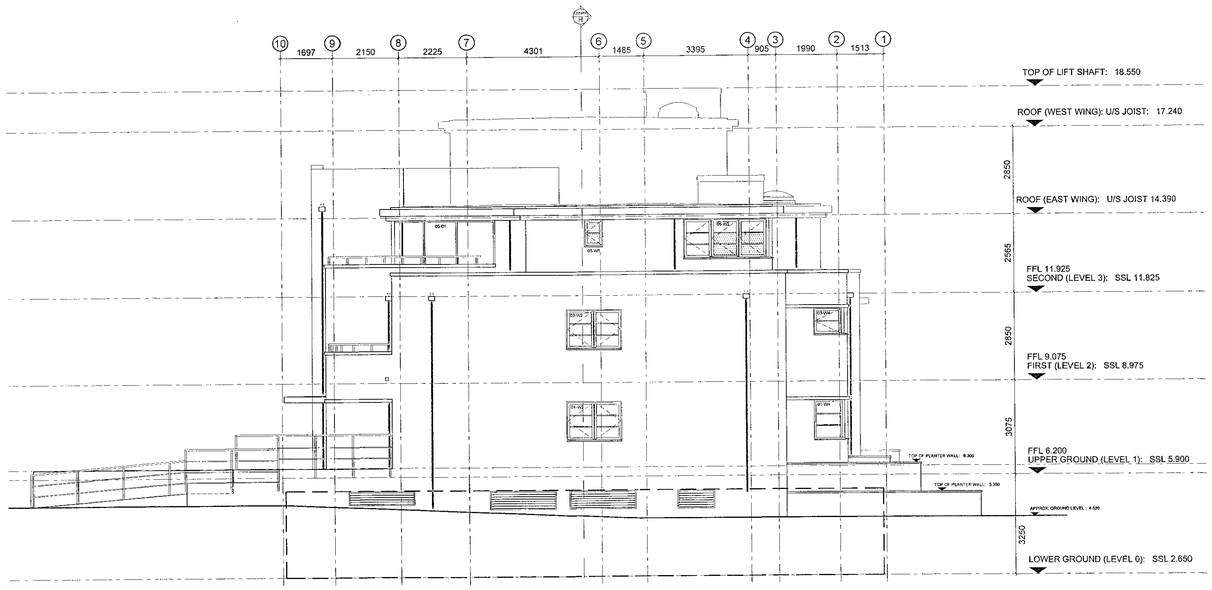

EAST ELEVATION

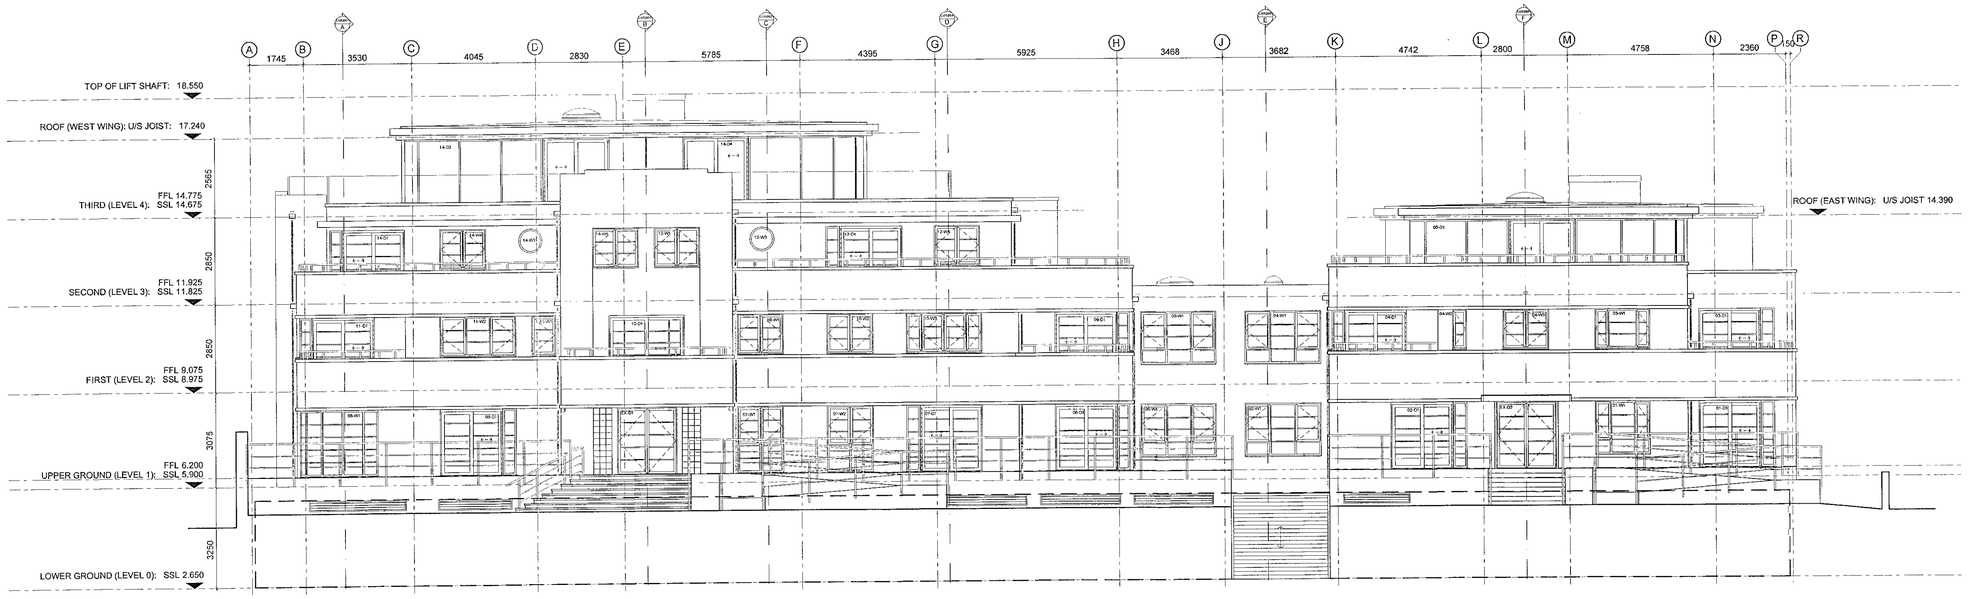

SOUTH ELEVATION

Rev	Date	Revision Details	Dr	Ch
E	04.07.11	FFL's, balconies, rear planter and windows amended.	rgh	cb
D	17.05.11	East wing roof level amended.	rgh	cb
C	05.05.11	RWP's, car park vents added.	rgh	cb
B	10.02.11	Basement louvres removed.	cb	cb
A	02.02.11	Amended to Client's comments.	rgh	cb

London: Unit 1 West Coate House 3 Coate Street
London E2 9AG
T 020 7729 5505 E london@ecearchitecture.com

Sussex: Brooklyn Chambers 11 Goring Road
Worthing West Sussex BN12 4AP
T 01903 246777 E sussex@ecearchitecture.com

www.ecearchitecture.com

ECE Architecture

Client's Name
Westbrooke Developments

Job Title
42 - 44 West Parade
Worthing

Drawing Title
Elevations
Sheet 1

Scale
1:100 @ A1 / 1:200 @ A3

metres 2 4 6 8 10

Drawn	Checked	Date
rgh	cb	20.12.10

Job No	Drawing No	Rev
5152	L(04)001	E

Status
APPROVAL

CAD Plot date: 7/07/2011 - 15:34:19 5152 wd - elevations.dwg

© ECE Architecture Limited. No dimensions to be scaled from drawing except for the puposes of Planning Applications. The contractor should check all dimensions on site. It is the contractors responsibility to ensure compliance with Building Regulations.