DO NOT SCALE this drawing, figured dimensions only are to be used.
© This drawing is the sole copyright of BN1 Architects.
Any discrepancies between this drawing and other information should be reported to the Architect.
MODIFICATIONS TO THIS DRAWING TO BE MADE SOLELY ON ORIGINAL MAGNETIC MEDIA, AND MAY ONLY BE CARRIED OUT BY BN1 ARCHITECTS.
THE BOUNDARY SHOWN IS BASED ON INFORMATION SUPPLIED BY OTHERS, NOT BN1 ARCHITECTS ALL BOUNDARIES TO BE VERIFIED ON SITE.

Rev:	Date:	Description:	By:	Rvw:
-				

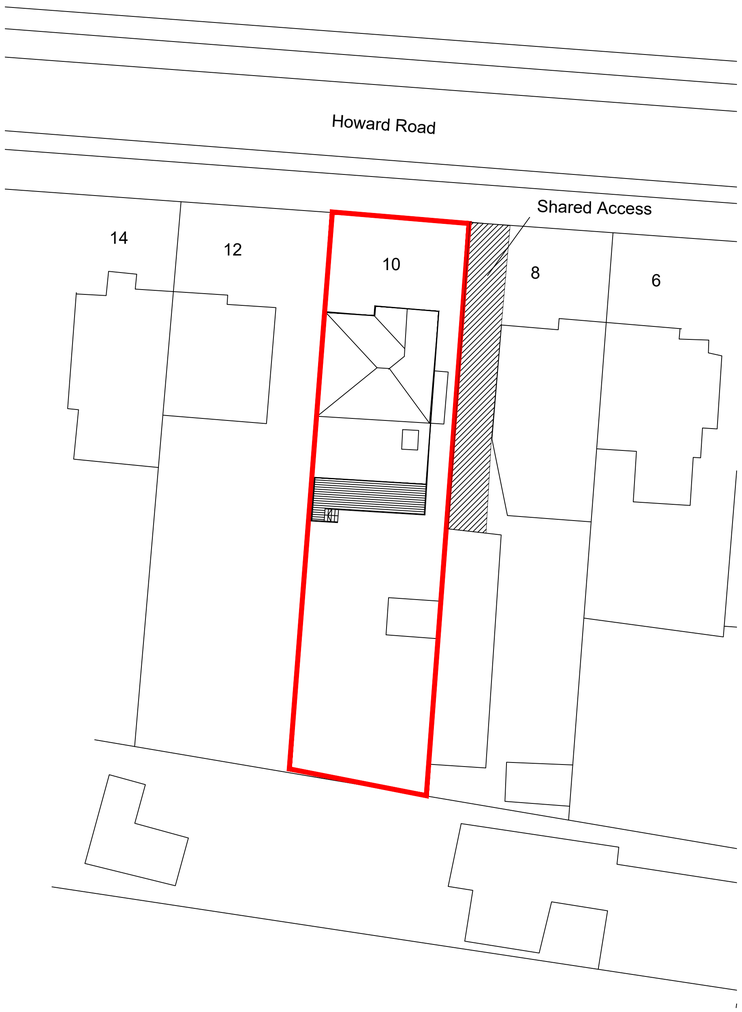

Block plan Scale 1:200

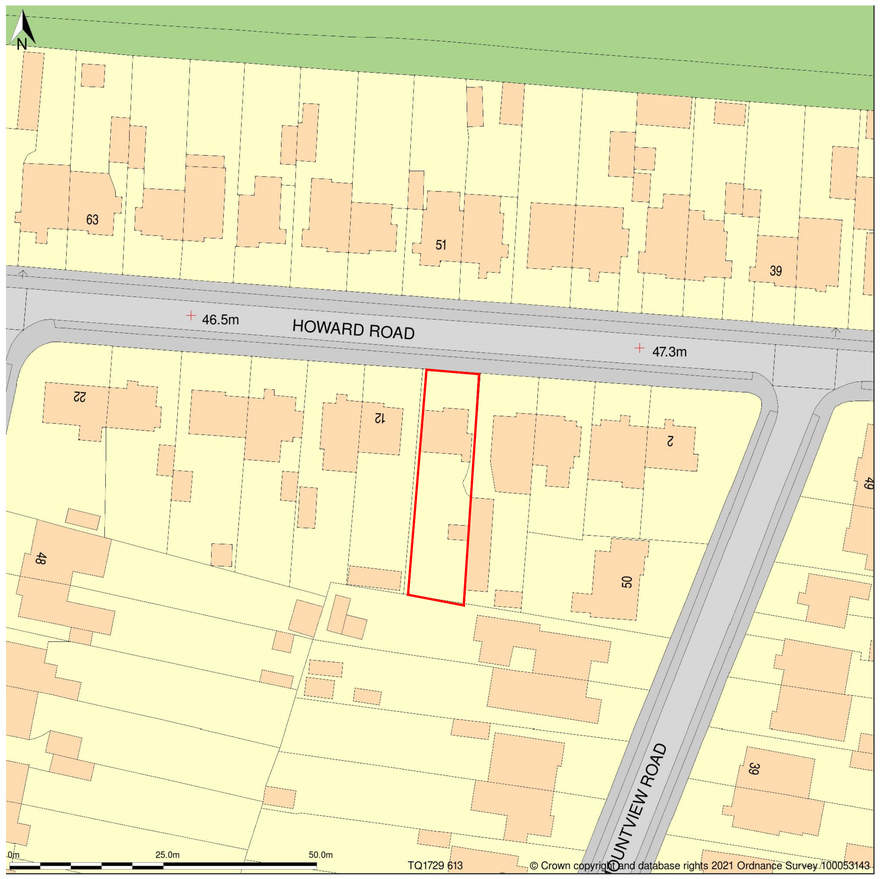

Location Plan Scale 1:500

Proposed Block and Location Plans

Scale 1:200

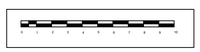

BN1 ARCHITECTS

Client:

202 Ditchling Road
Brighton, East Sussex BN1 6JE
Telephone: 01273 500968 Mobile : 07913 916721
E-mail: chrisbrooks@bn1architects.co.uk Website :bn1architects.co.uk

Project Name:		
10 Howard Road, Sompting, Adur		
Drawing Title:		
Block and Location Plans		
Project No:	Drawing No:	Revision:
BN321	P - 001	-
Drawing Status:	Date:	Scale: Drawn: Reviewed:
Planning	11.12.21	Varies @ A1 @ A3