



Proposed 3D 4

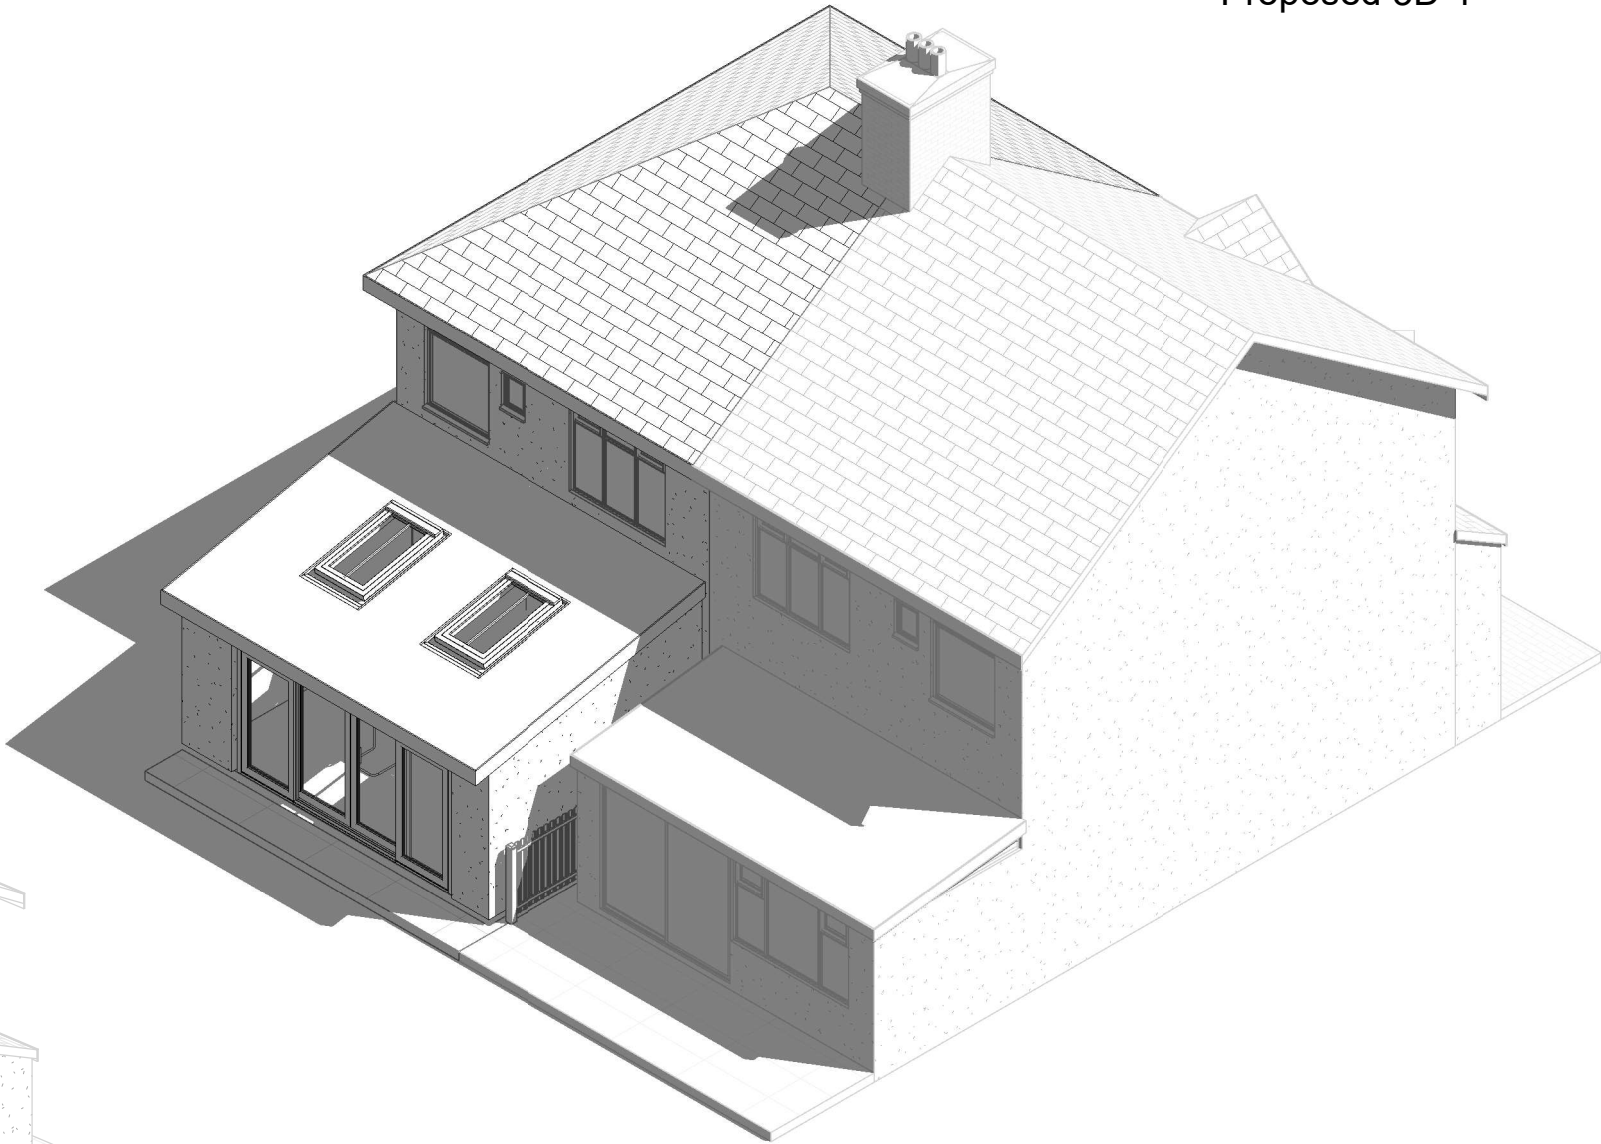

Existing 3D 4

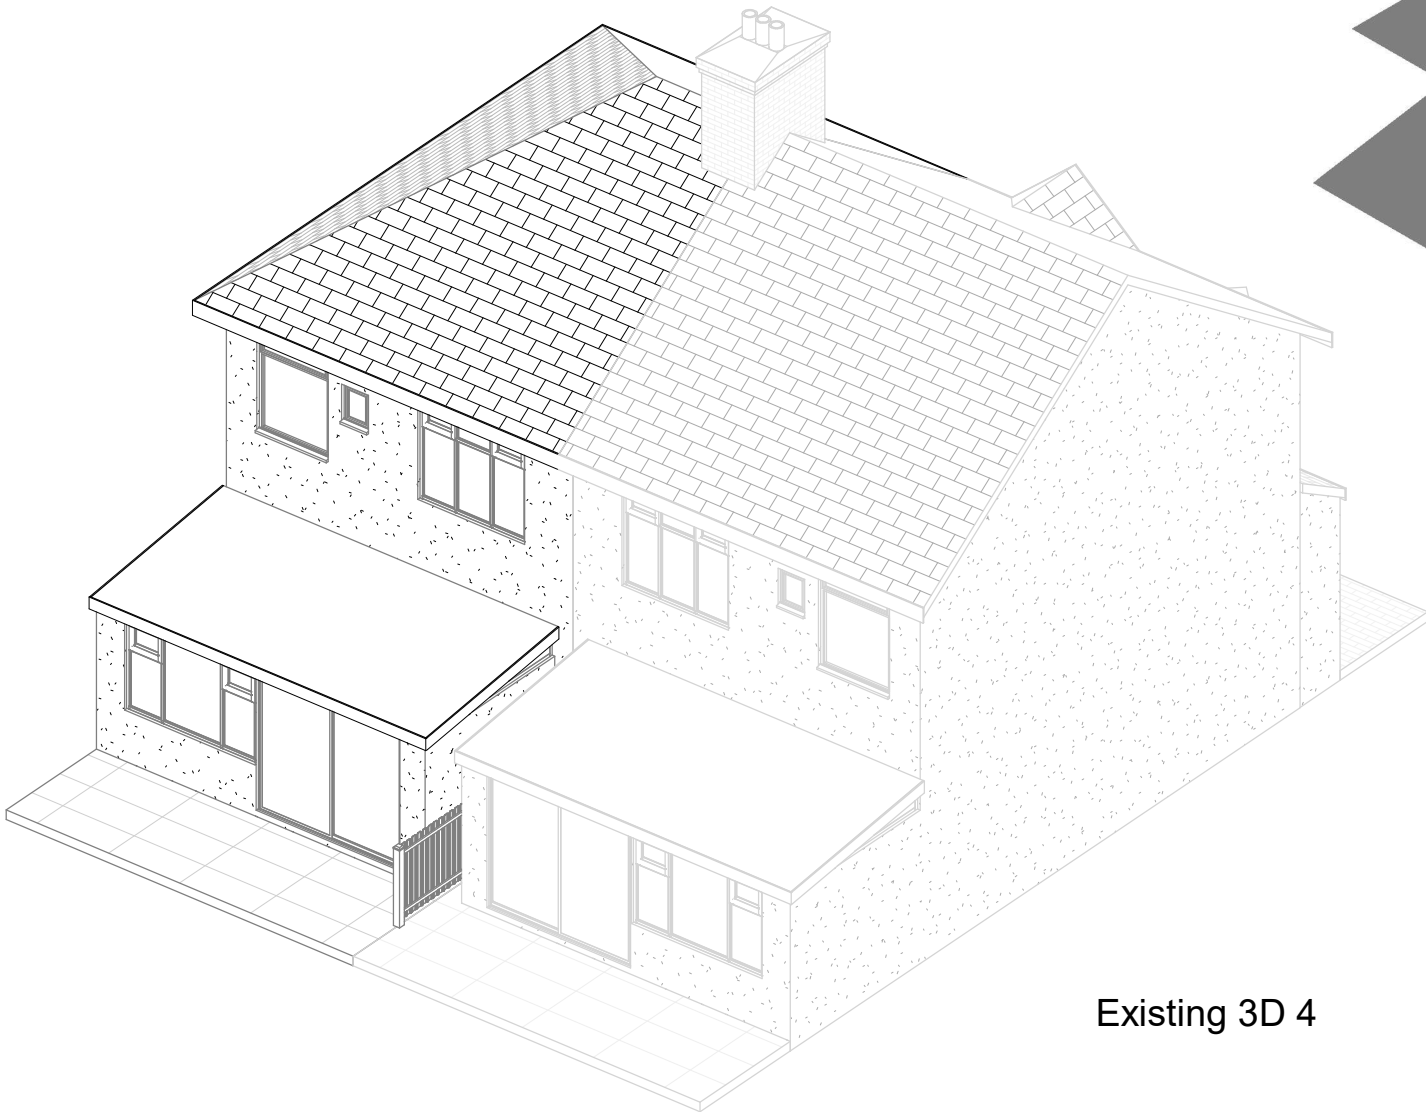

Parkers Design Limited - No.3 - PO9 6AH

www.parkersdesign.co.uk
info@parkersdesign.co.uk
Tel: 07776 008822

1:500		50
1:200		20
1:100		10
1:50		5

All measurement to be checked on site prior to any commenment

(C) Copyright of Parkers Design (Southern) Limited. Any reproduction of these drawings will require written authority from the copyright owner.

PROJECT	21 Shandon Road BN14 9DY		CLIENT Bennett	
	SHEET 3D 4		Date Issue Date Scale (@ A3)	REV
		Drawn by Checked by	SW SR	DRAWING NUMBER P 8