




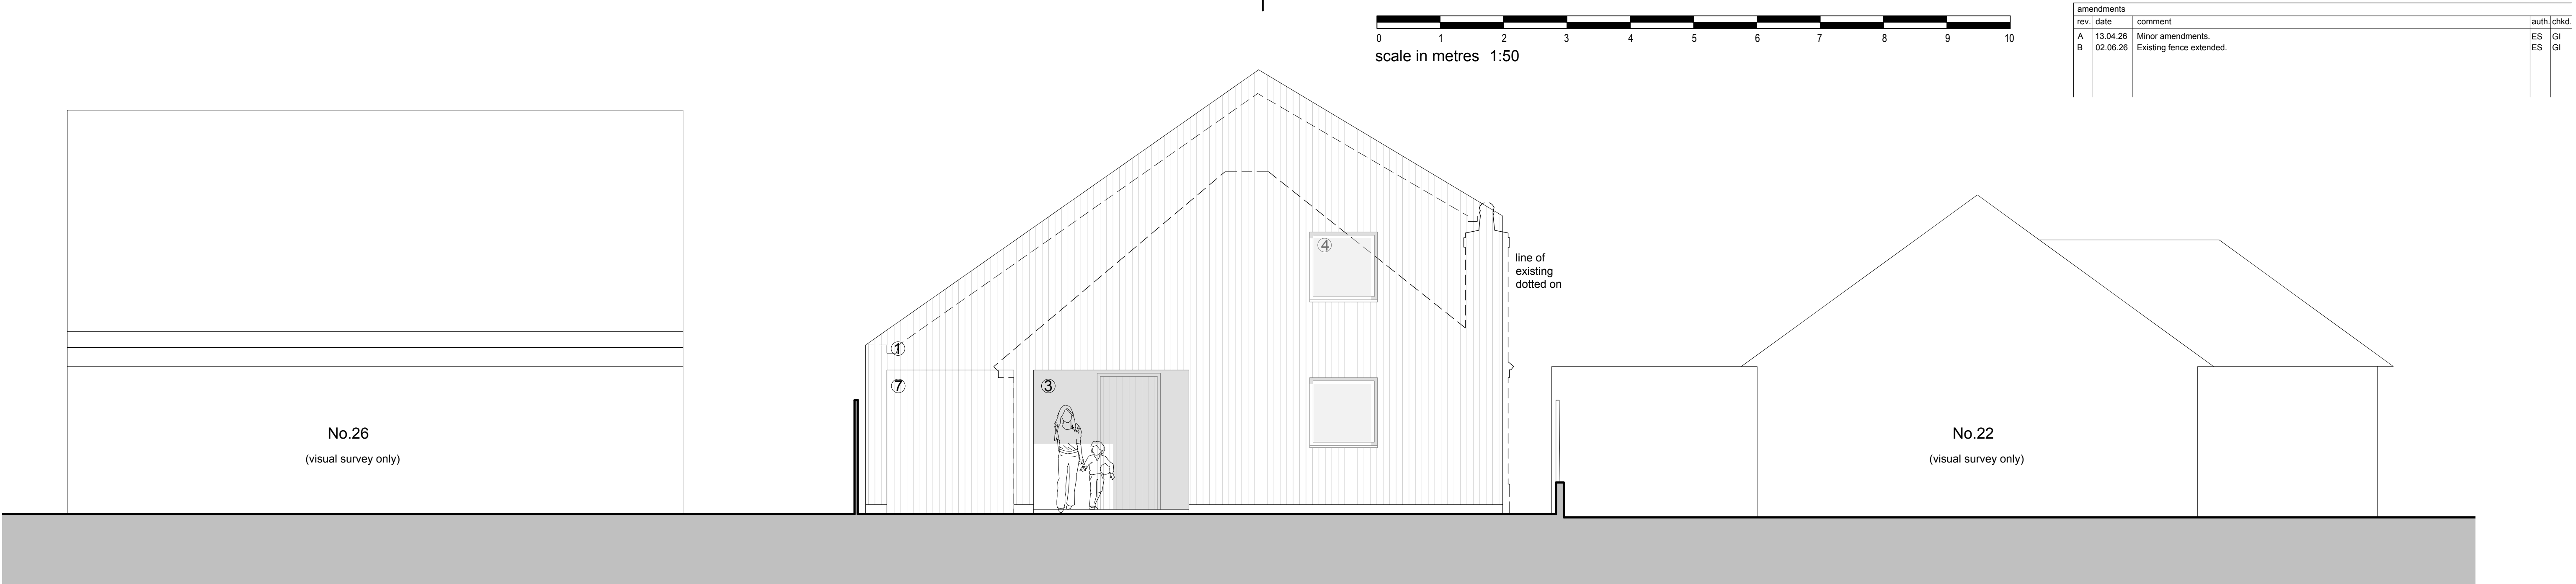


Front (North) Elevation 1:50

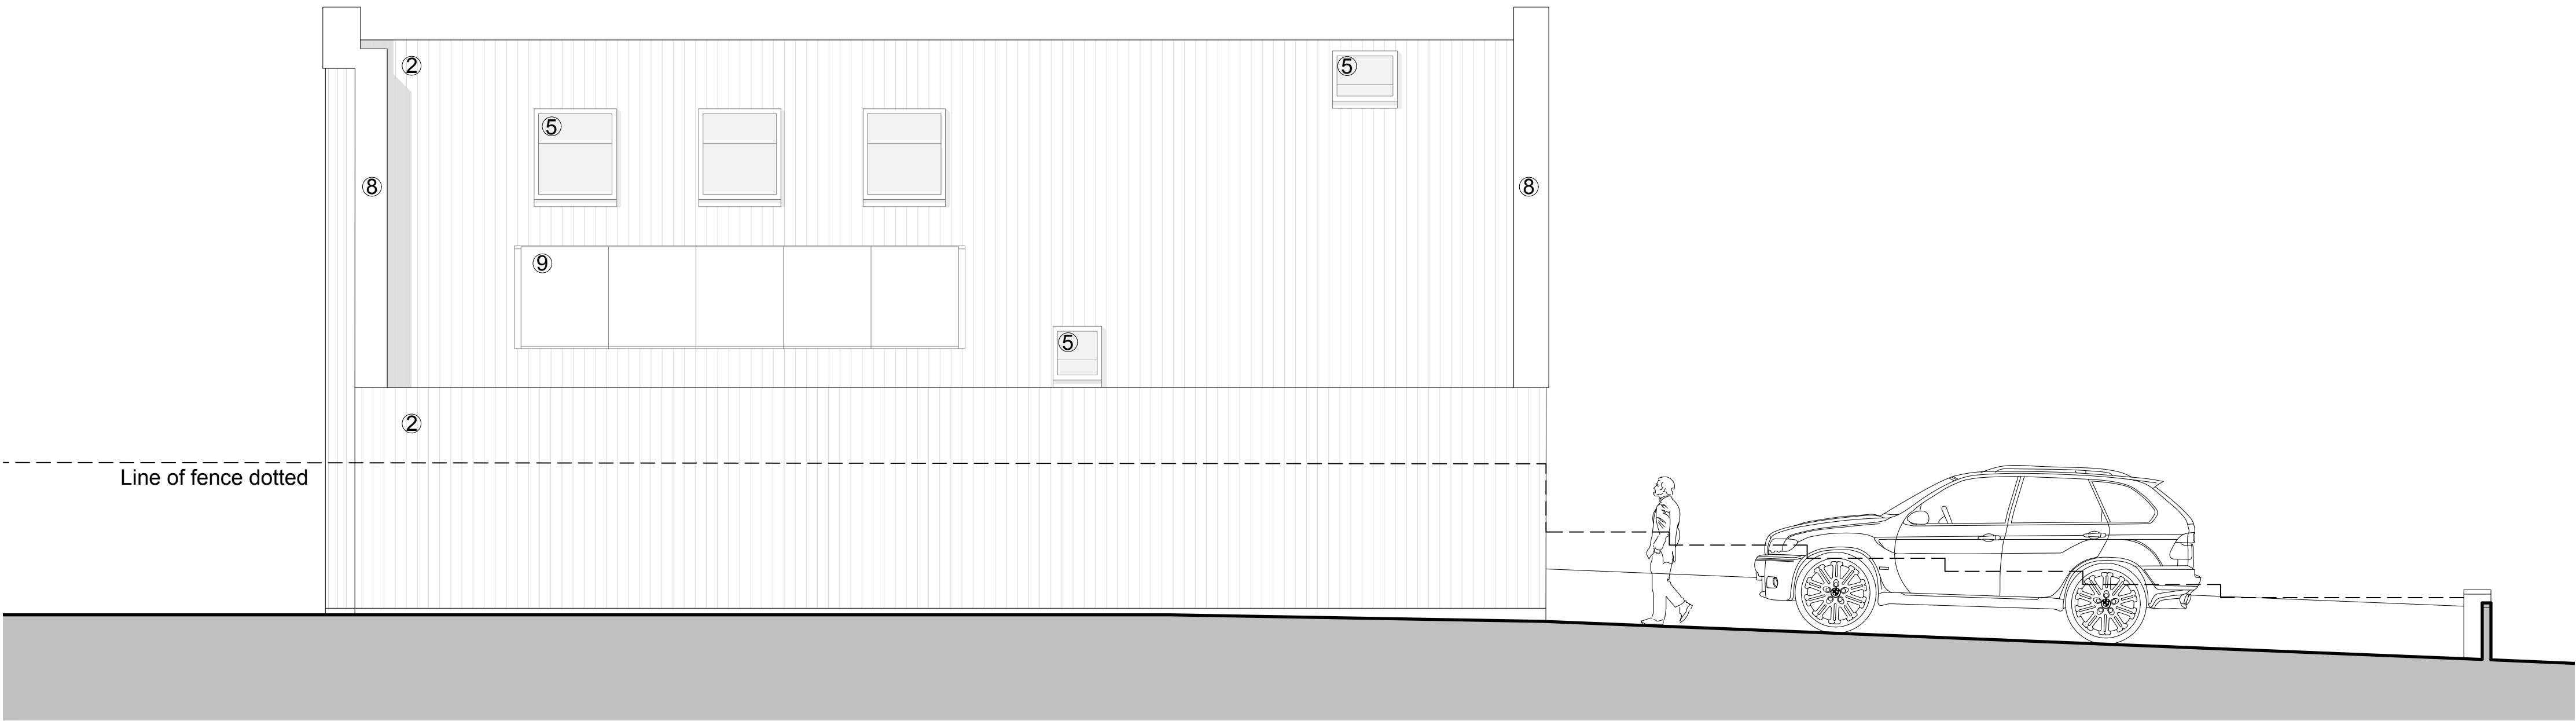

Side (East) Elevation 1:50

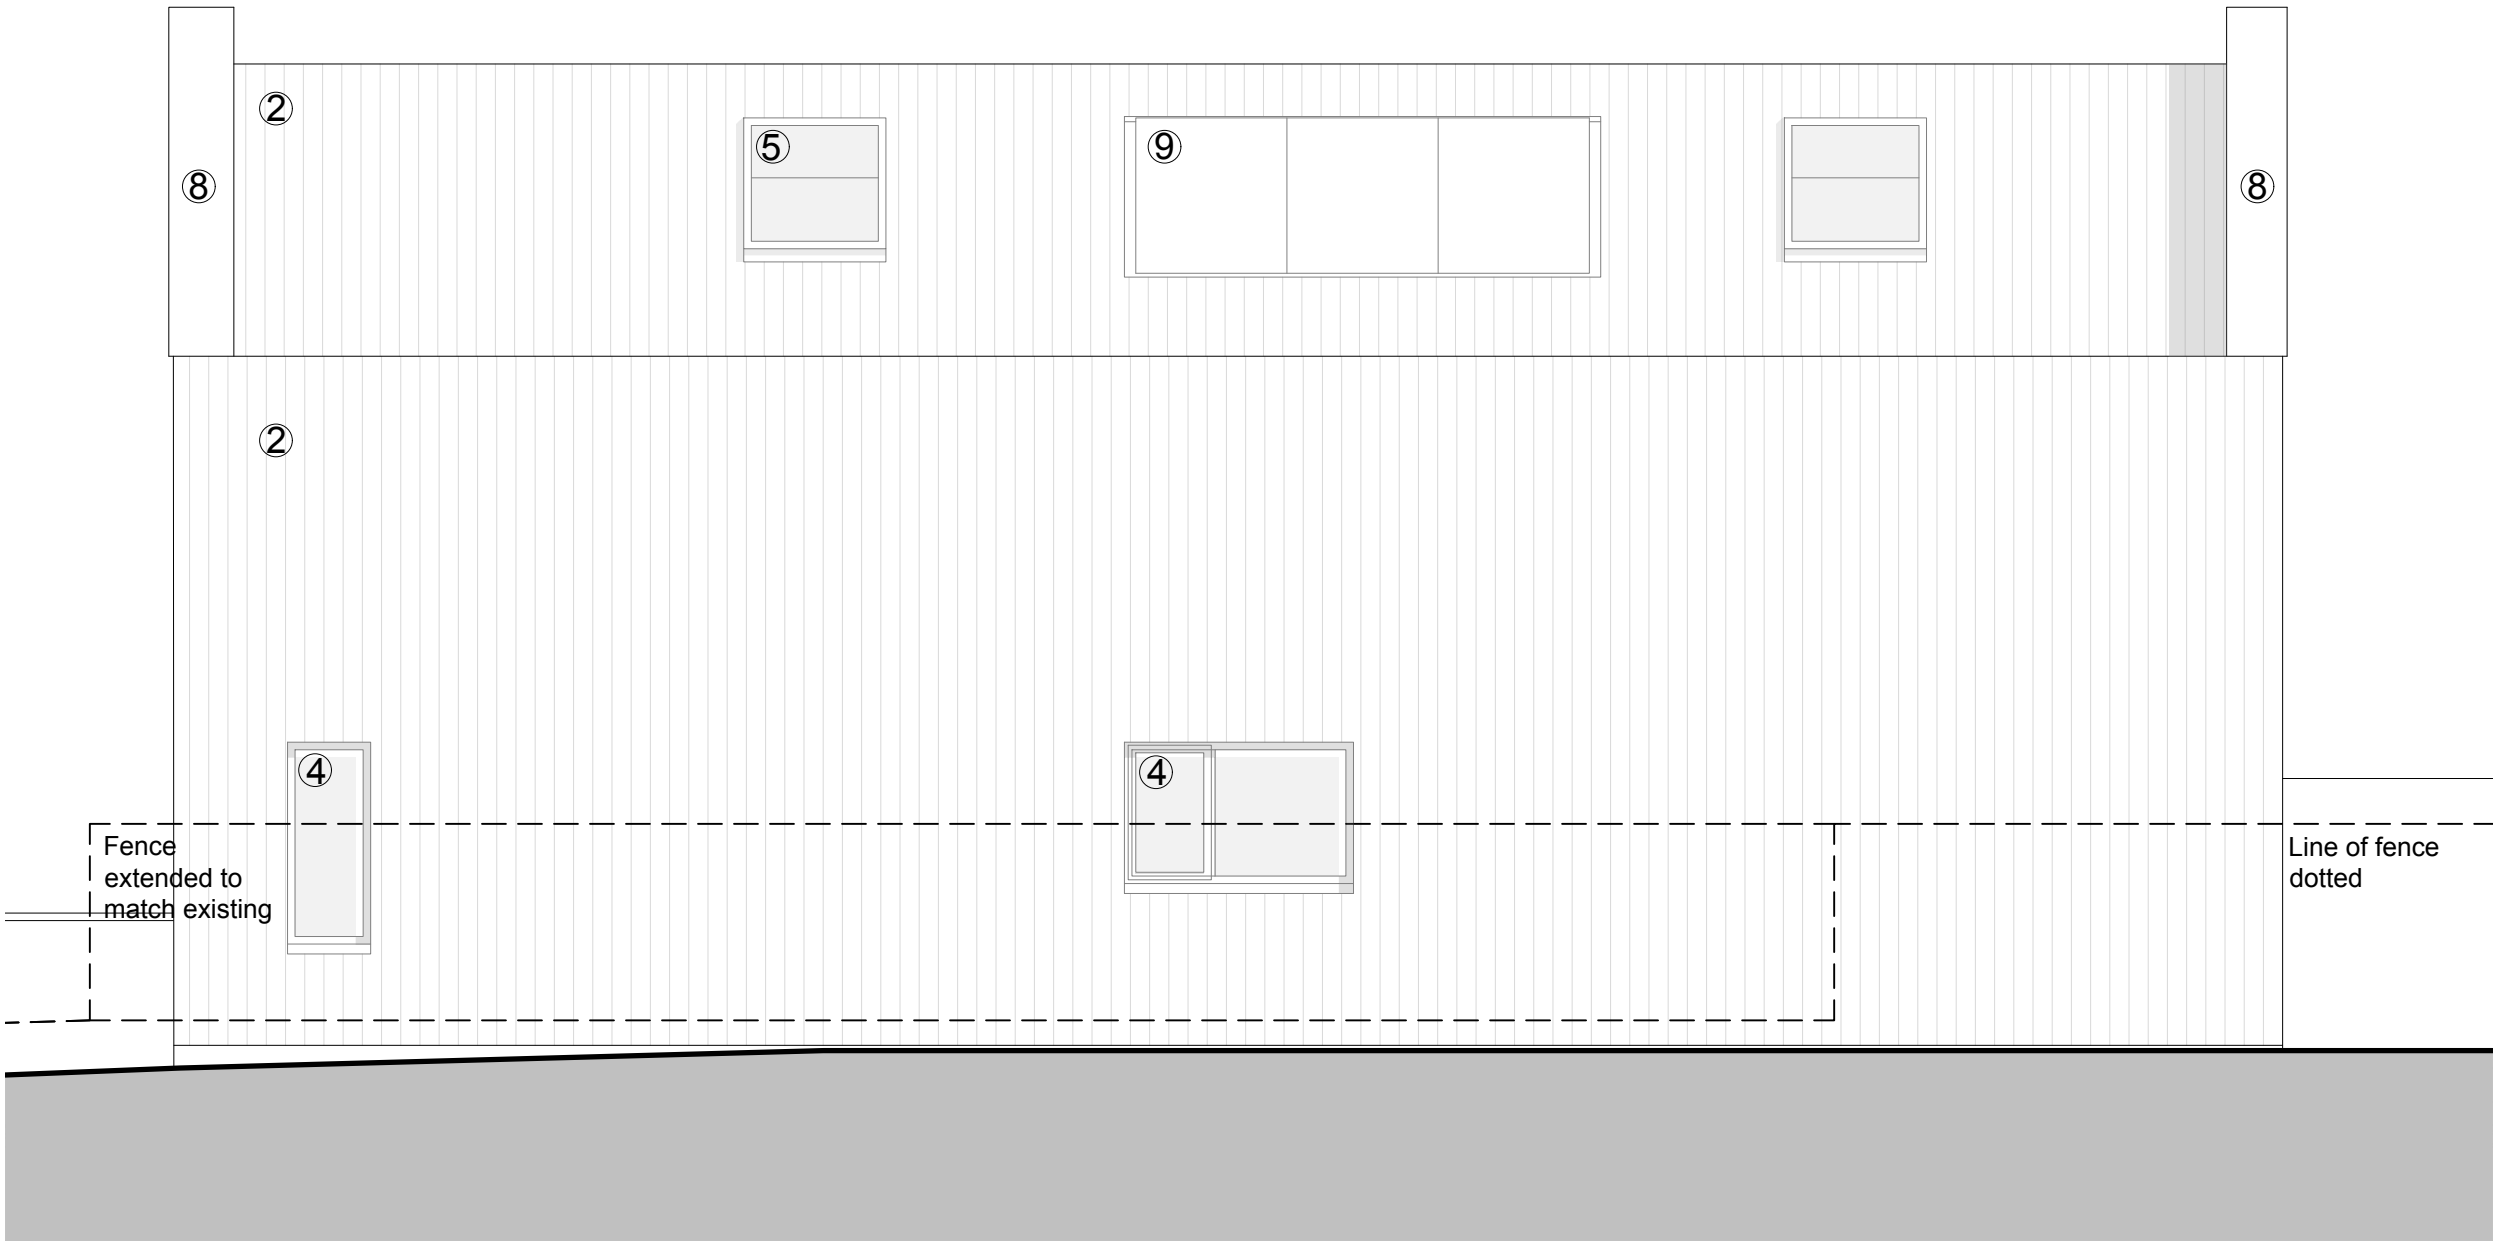

Side (West) Elevation 1:50

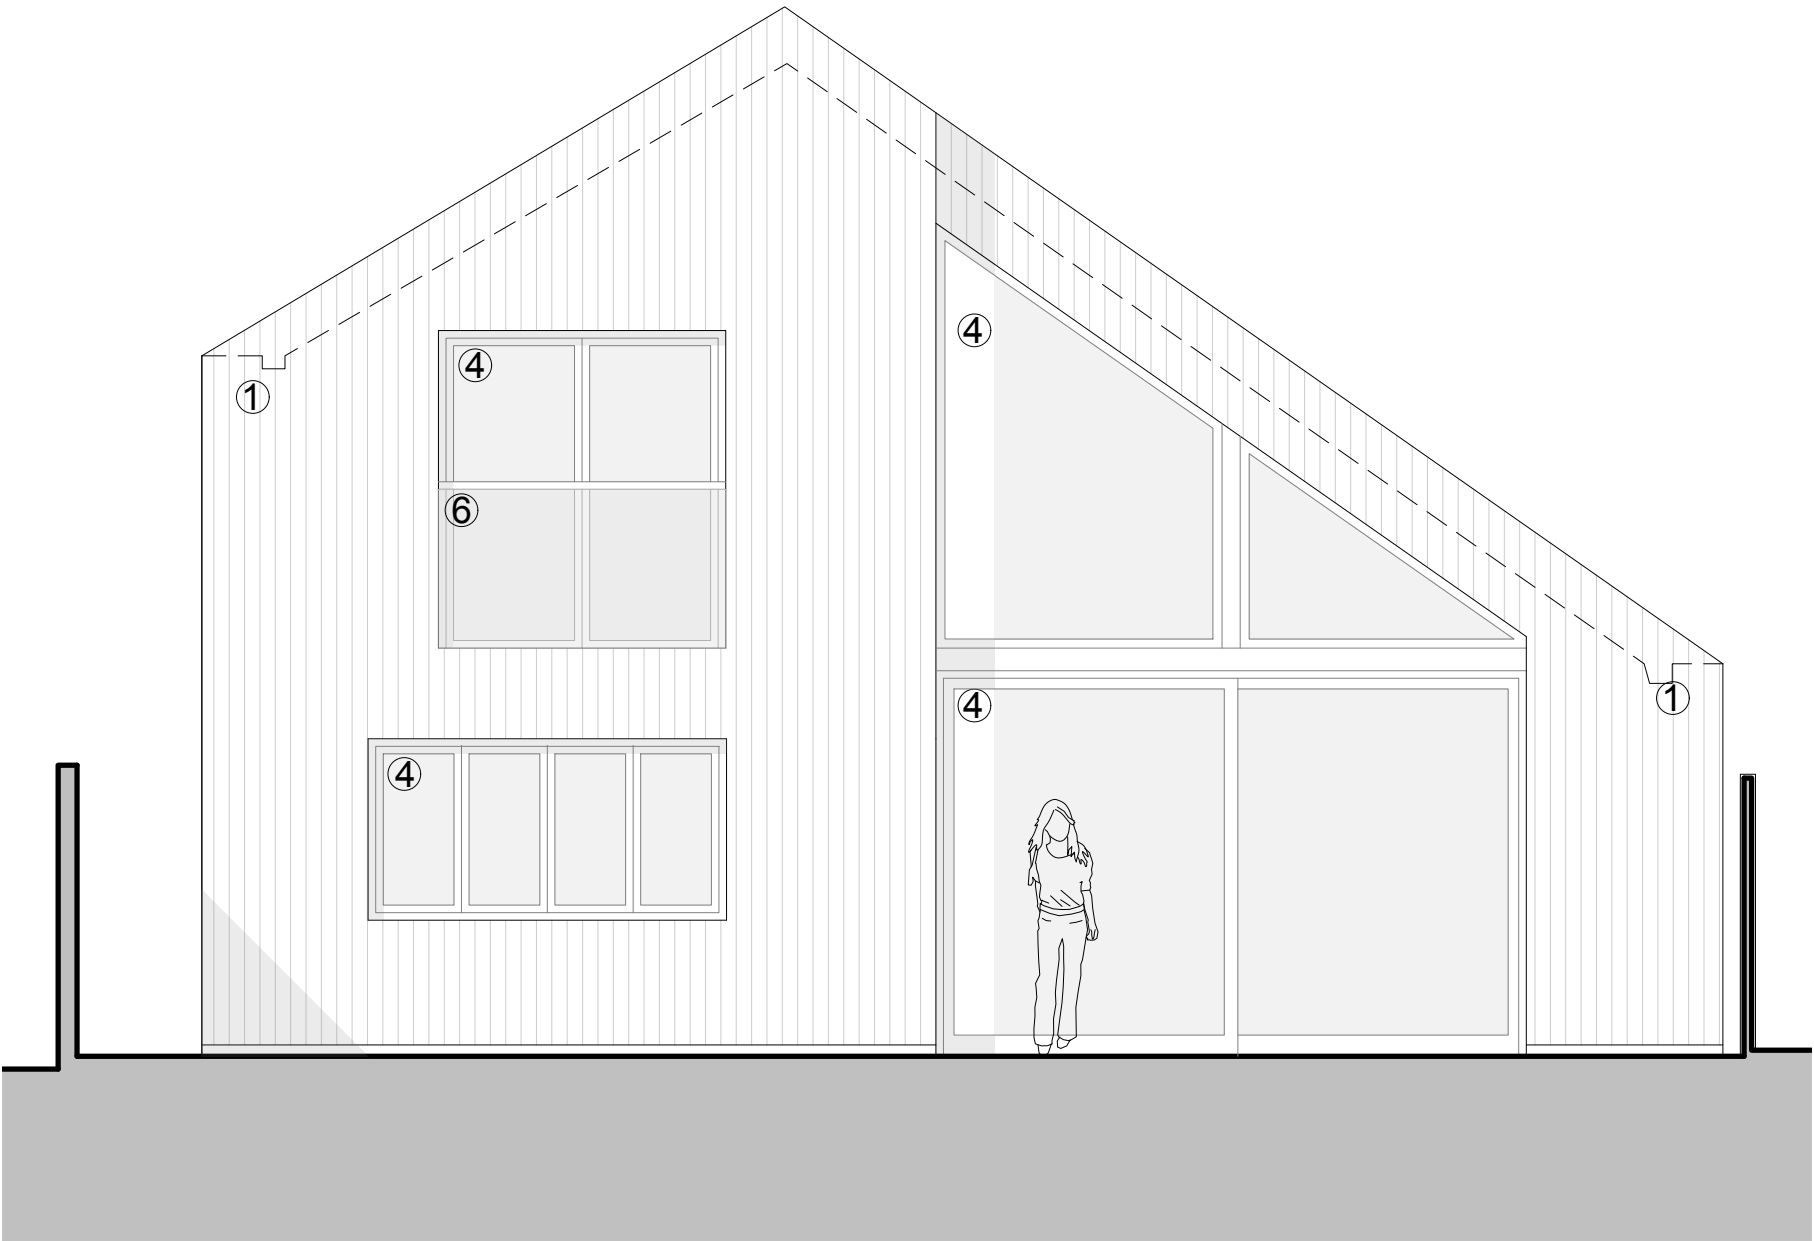

Rear (South) Elevation 1:50

Material Key:

- 1 Vertical charred timber cladding
- 2 Black corrugated metal
- 3 Limestone wall
- 4 Black high-performance aluminum and timber composite glazing (NorDan)
- 5 Black framed rooflights
- 6 1.1m high glazed guarding
- 7 Black timber clad effect garage door
- 8 Black powder coated aluminium copings
- 9 Solar PV panels



client	Mr & Mrs Ellman-Brown	drawing number	0763.PL.002	revision	B
project	24 Woodards View Shoreham-by-Sea BN43 5LH	drawing title	Proposed Elevations		
			PLANNING		
drawn by	checked by	riba work stage	date	scale/original sheet size	
ES	GI	3	March '26	1:50 @ A1	
www.abir.co.uk studio@abirarchitects.co.uk Unit 1, Beta House, St John's Road, Hove, BN3 2FX, United Kingdom Phone +44 (0)1273 724 384 Company No 06877117 VAT No 971 4147 17			© ABIR Architects Ltd. Check all dimensions on site before work is undertaken. All goods, materials and workmanship to conform with current building regulations, BSS and COP's.		