JAVORPPA ROPER

Tecspec
plan
qtsm
build

17 petteagle drive, sompting, west sussex bn15 0le
tel 01903237101 email: qtsmplanning@gmail.com

Client
Mr Tracy Dixon

Location
88 Frenpton Road
Lancing
West Sussex, BN15 8DA

Drawing Title
Existing Ground & First Floor Plans

Date	Drawn By	Scale
Jan 2018	DB	1:100 @A3

CAD file name
008_planning_rev 03.dwg

Drawing No	Revision
008\SL-S8	#

REV #	DATE	DRN	DESCRIPTION
	14.01.18	DB	Drawing created

Scale 1:100
Existing Ground Floor Plan

Scale 1:100
Existing First Floor Plan

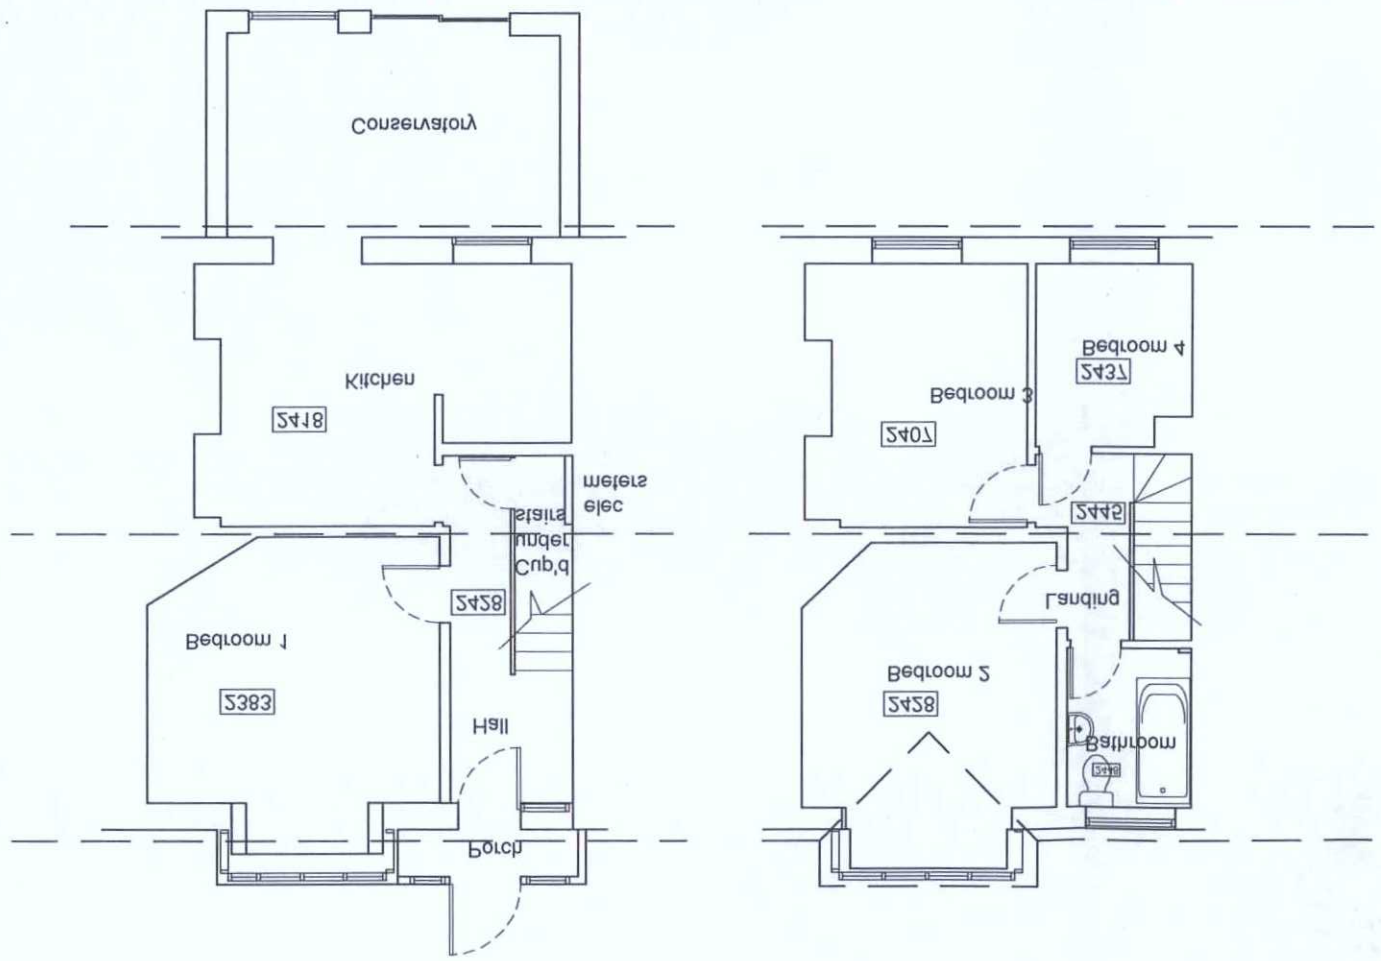

PLANNING SERVICES
ADUR & WORTHING
PLAN | AWDM 0488/18
DATE | - 3 APR 2018
VALID

NORTH

0 1 2 3 4 5 10
1:100 Scale Bar (Metres)

© THIS DRAWING IS THE COPYRIGHT OF TECSPEC.
RECOMMENDATIONS AND PUBLICATIONS
PRACTICE OR RECOGNISED TRADE ASSOCIATION
CARRIED OUT IN ACCORDANCE WITH THE RELEVANT CODES OF
ARE TO BE TO THE LATEST BRITISH STANDARDS AND ARE TO BE
ASK. ALL WORKS OR MATERIALS INDICATED ON THE DRAWING
SUPPLIERS. ALL DIMENSIONS ARE IN MILLIMETRES. IF IN DOUBT
GENERAL CONTRACTOR AND THE SUB-CONTRACTORS AND
SUPPLIERS WORK MUST BE CHECKED AND AGREED BETWEEN THE
ALL DIMENSIONS RELATING TO SUB-CONTRACTORS OR
THIS DRAWING MAY BE SCALED FOR PLANNING PURPOSES ONLY.
NOTE