

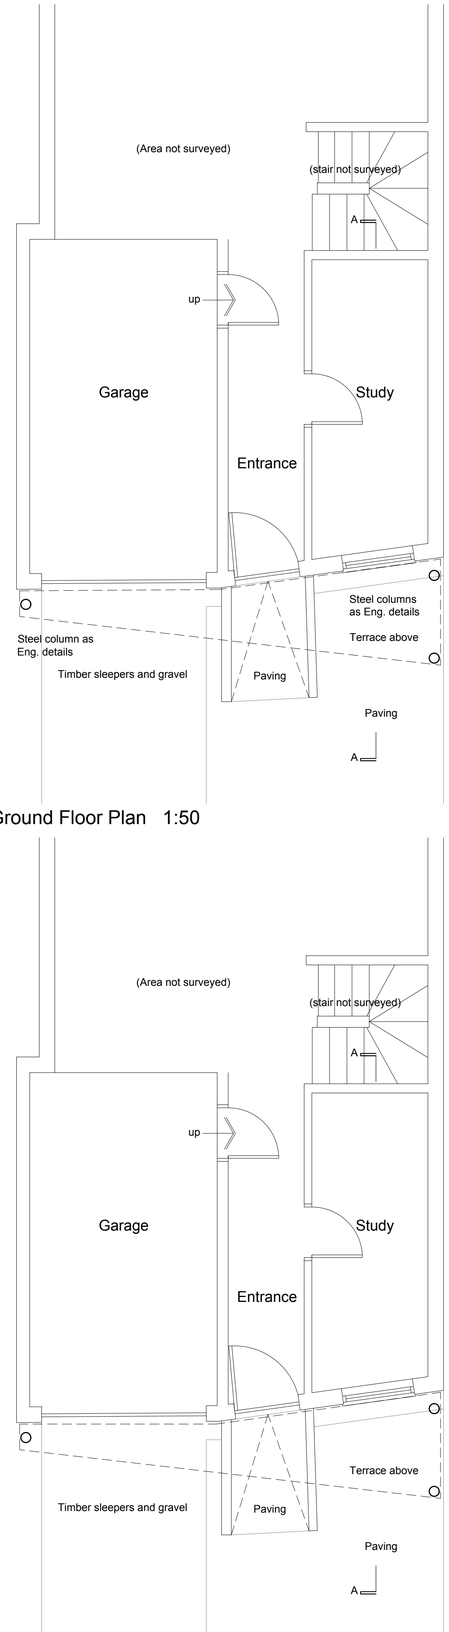


Ground Floor Plan 1:50

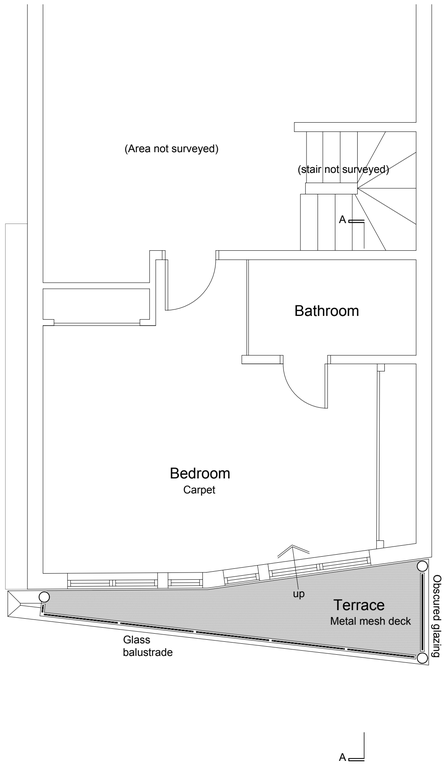


First Floor Plan 1:50

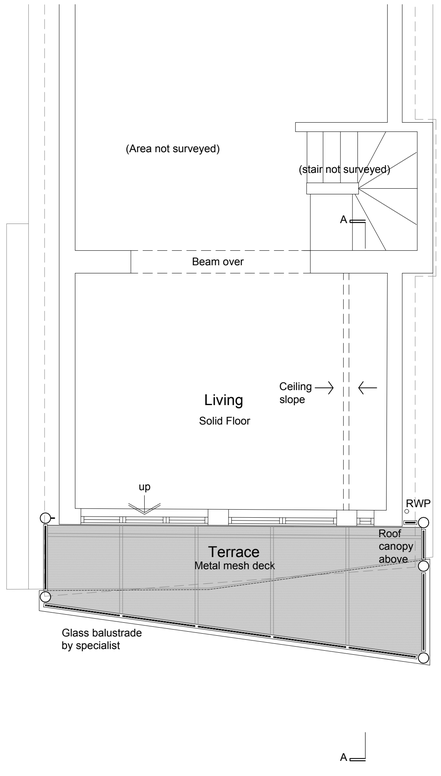


Second Floor Plan 1:50

Ground Floor Plan 1:50

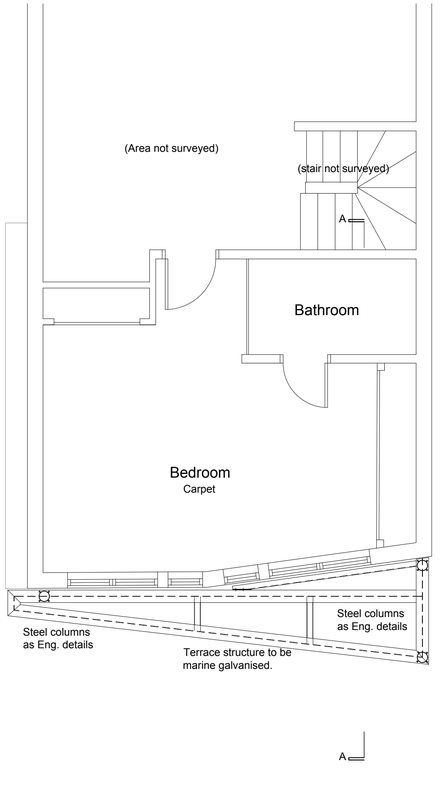

First Floor Plan - Structure 1:50

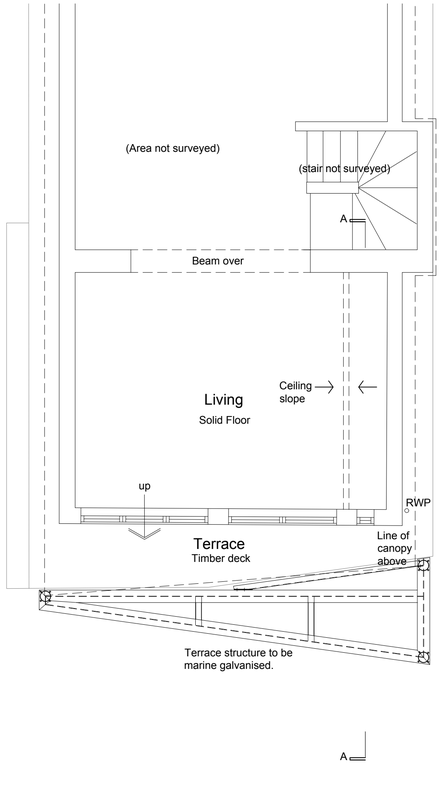


Second Floor Plan - Structure 1:50




scale in metres 1:50


amendments				
rev.	date	comment	auth.	chkd.
A	15.11.21	Balcony extension by 400mm on the west side of the first floor	ACB	GI
B	11.01.22	Co-ordination with Eng. details	MB	GI

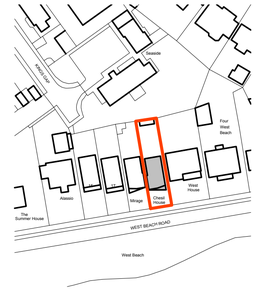


Location Plan 1:1250

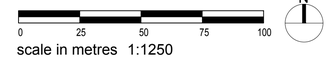

scale in metres 1:1250

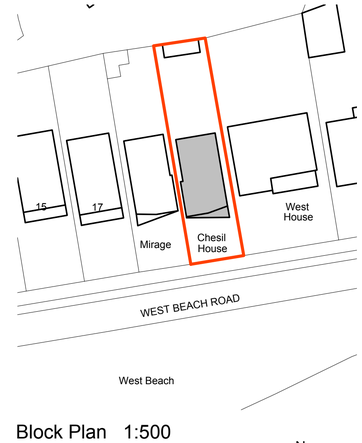

Block Plan 1:500

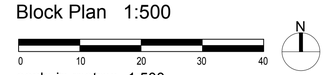

scale in metres 1:500

client			drawing number	revision
Viki Carter & Alex Rowe			0653.DD.001	B
project			drawing title	
Chesil House, West Beach Shoreham by Sea BN43 5LF			Proposed Plans Detail Design	
drawn by	checked by	riba work stage	date	scale/original sheet size
M.B	G.I	4	Nov' 21	1:50 @ A1

www.abir.co.uk studio@abirarchitects.co.uk
Unit 1, Beta House, St John's Road, Hove, BN3 2FX, United Kingdom
Hove +44 (0)1273 724 384
Company No 06877117 VAT No 971 4147 17

© ABIR Architects Ltd. Check all dimensions on site before work is undertaken. All goods, materials and workmanship to conform with current building regulations, BSS and COP's.

ABIR architects

RIBA Chartered Practice