Setting Out Points (SOP)

Ref.	Easting	Northing
WT001	520869.46	104736.26
WT002	520870.99	104734.02
WT003	520874.00	104726.59
WT004	520878.12	104724.35
WT005	520878.47	104722.47
WT006	520872.87	104725.50
WT007	520869.66	104733.30
WT008	520868.20	104735.37

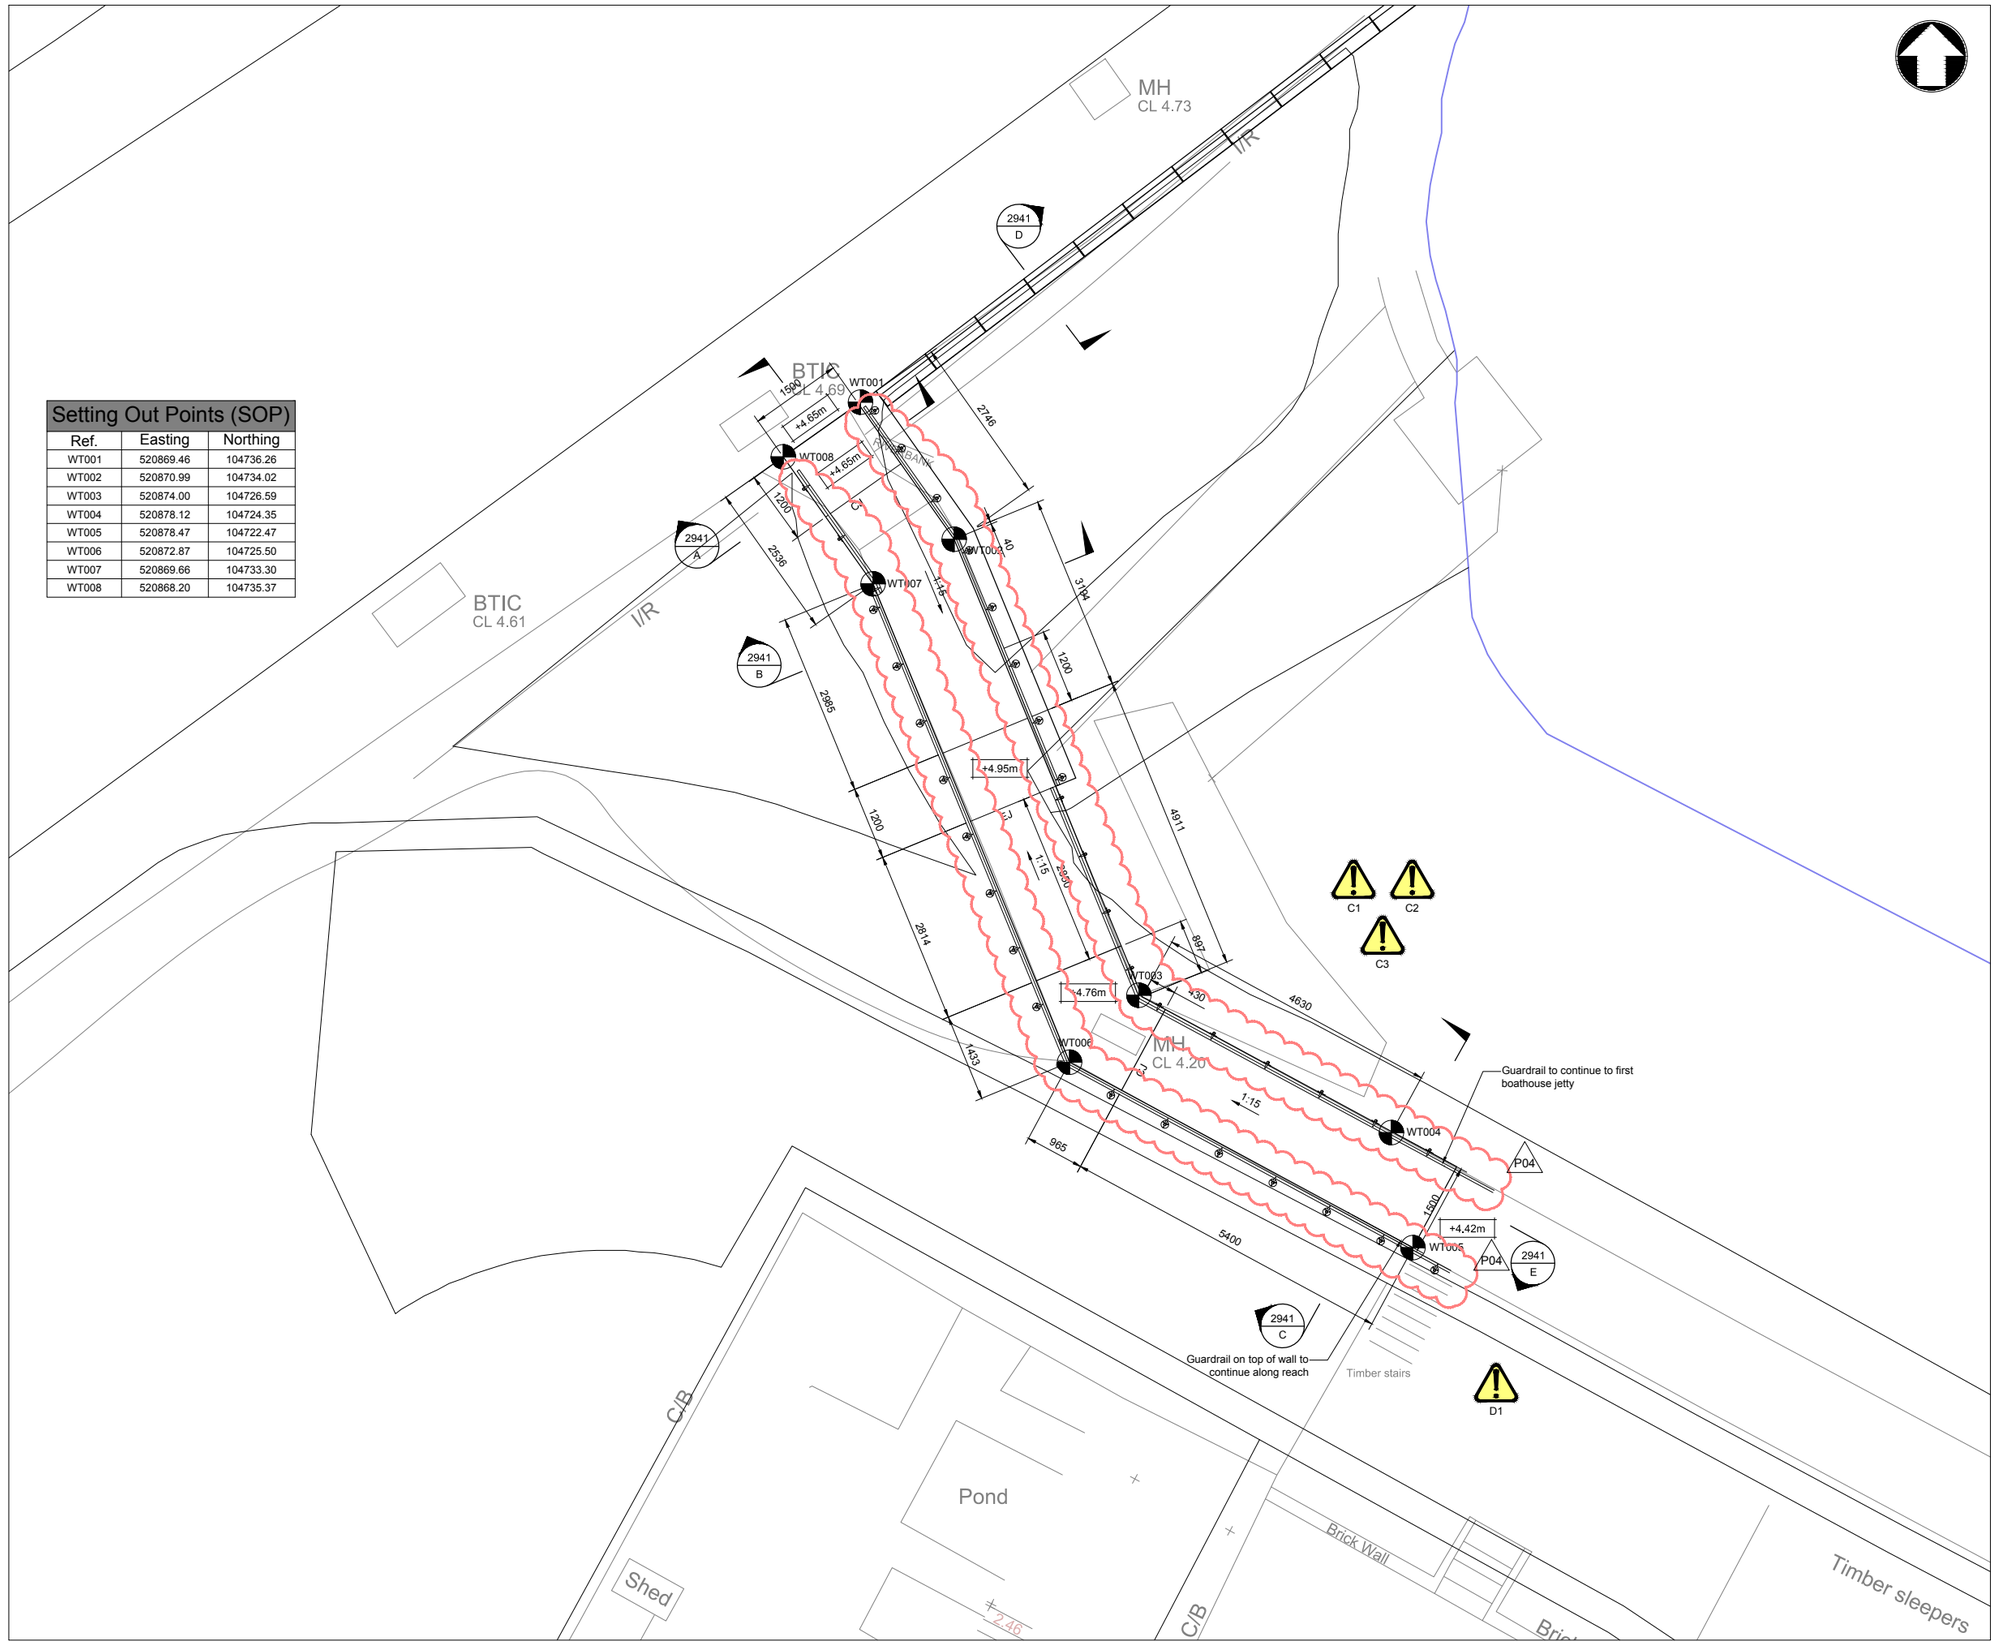

Plan on Western Tie-in

1:50

Notes

1. All dimensions are in metres unless noted otherwise.
2. All levels are in metres relative to Ordnance Datum Newlyn (OD).
3. All positions are in metres relative to National Grid.
4. Contractor to agree location of sewage duct with landowners.
5. Only hand excavation within easement of 2m offset around gas pipelines. A minimum of 2.0m clearance to be maintained from top of the gas pipeline

Key to symbols

New sheet pile wall
MHW Mean High Water
MLW Mean Low Water
CJ Contraction Joint
EJ Expansion Joint
W5 Reach extent
SOP ### Setting Out Point

Key plan



Safety, Health & Enviromental Information

It is assumed that all works will be carried out by a competent Contractor working, where appropiate, to an approved method statement.

In addition to the hazards/risks normally associated with the types of work detailed on this drawing, note the following risks and information:

CONSTRUCTION

C1 Working adjacent to River Adur /deep water.
C2 SSSI and RSPB area.
C3 Unstable river bank / soft silts.

DEMOLITION

D1 Buried services

Reference drawings

IMSO000648-MMC-01-W5-DR-C-2930 - Reach Overview
IMSO000648-MMC-01-W5-DR-C-2931 - General Arrangement
IMSO000648-MMC-01-W5-DR-C-2941 - West Tie-In Sections & Details

1:50 0 2.5m 5m

Rev	Date	Drawn	Description	Ch'k'd	App'd
P04	17.09.18	IAS	Planning Revision	NJC	PJP
P03	13.07.18	IAS	Planning Revision	NJC	PJP
C01	19.01.18	IAS	Initial Construction Release	NJC	PJP
P02	07.12.17	IAS	Planning Issue	NJC	PJP

Mott MacDonald
Mott MacDonald House
8-10 Sydenham Road
Croydon, CR0 2EE
United Kingdom
T +44 (0)20 8774 2000
F +44 (0)20 8681 5706
W www.mottmac.com

Client: Environment Agency

Title
Shoreham Adur Tidal Walls
Reach W5 - Riverbank Reach

West Tie-in

Designed	G C Savvopoulos	SCS	Eng check	F J Loy	FJL
Drawn	I A Sussex	IAS	Coordination	N J Clarke	NJC
Dwg check	P M Starnes	PMS	Approved	P J Phipps	PJP

Scale at A1	Status	Rev	Security
1:50	A5	P04	STD

Drawing Number
IMSO000648-MMC-01-W5-DR-C-2939

© This document is issued for the party which commissioned it and for specific purposes connected with the captioned project only. It should not be relied upon by any other party or used for any other purpose.
We accept no responsibility for the consequences of this document being relied upon by any other party, or being used for any other purpose, or containing any error or omission which is due to an error or omission in data supplied to us by other parties.

© Crown copyright and database rights 2014 Ordnance Survey 100024198 © Environment Agency copyright and/or database rights 2014. All rights reserved.

C:\pw work\pw_dev_cde\sus40650\dms00814\IMSO000648-MMC-01-W5-DR-C-2939.dwg Sep 17, 2018 - 3:33PM SUS40650