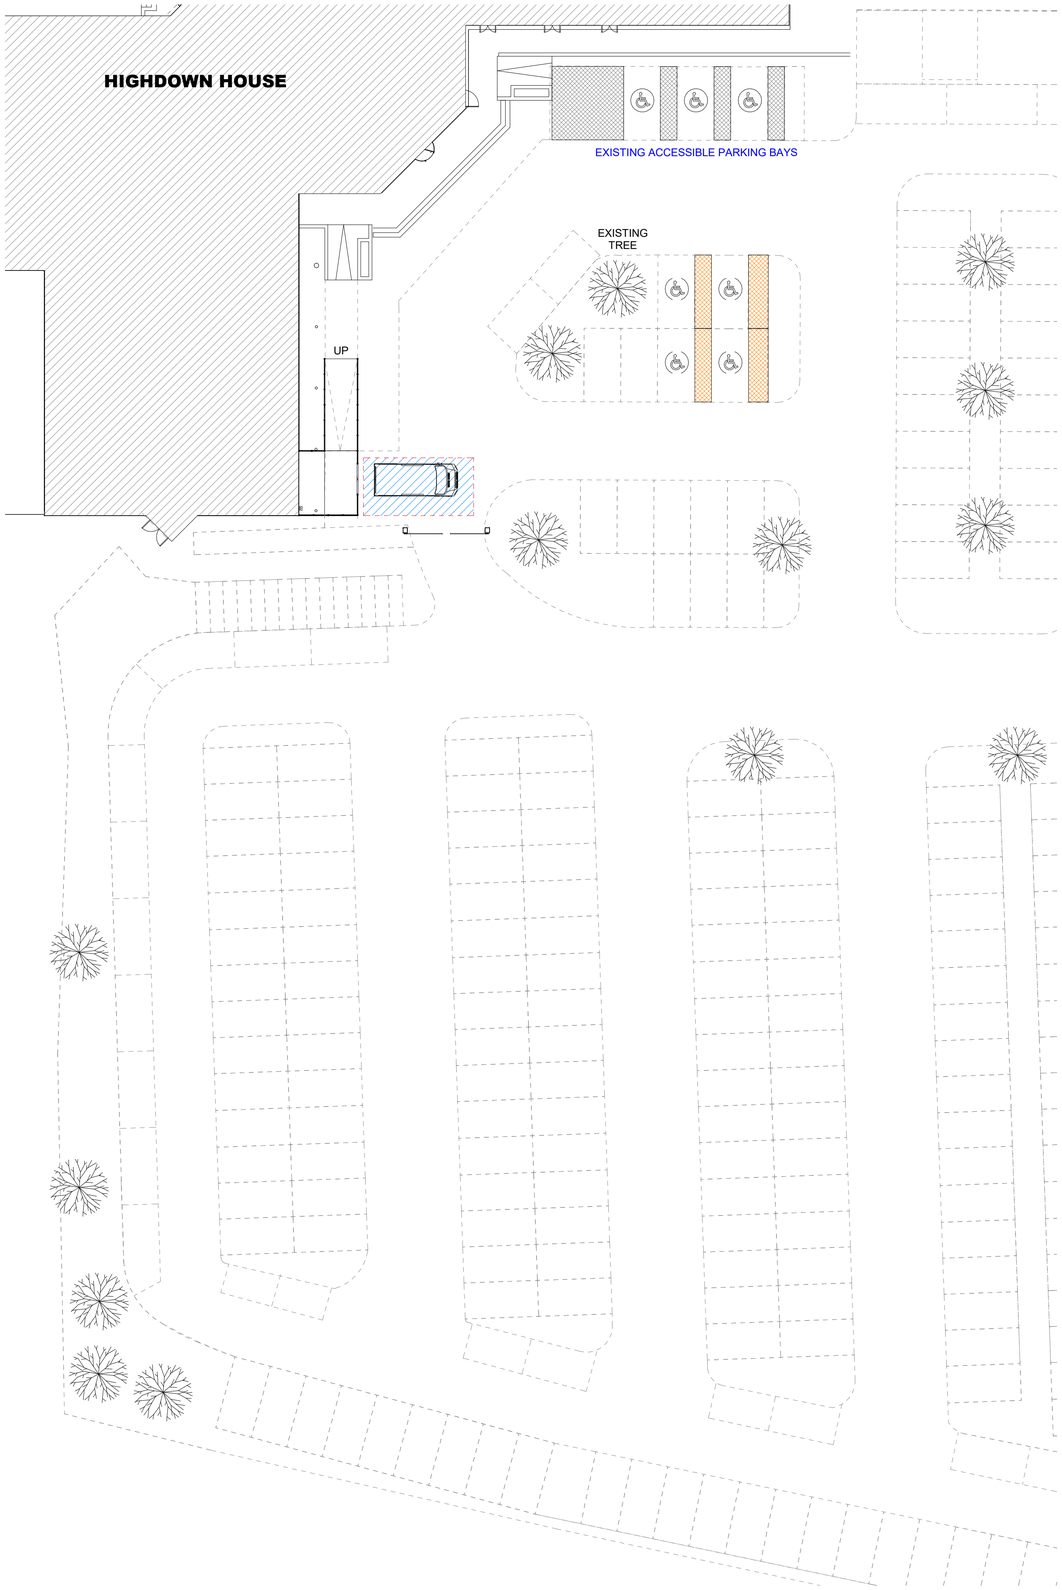

2 L0 - Phase 2 - Proposed Carpark
1 : 200

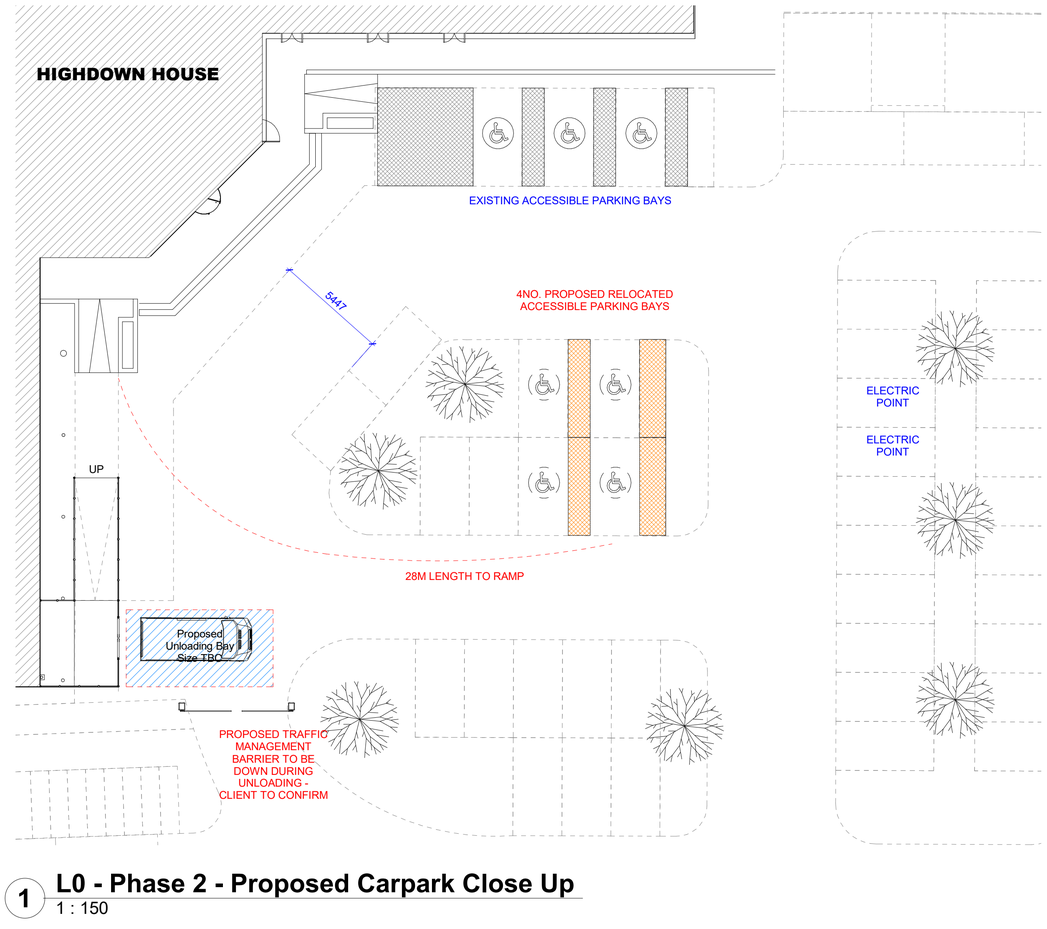

1 L0 - Phase 2 - Proposed Carpark Close Up
1 : 150



EXISTING CARPARK VIEW FROM GOOGLE STREET VIEW.
NO TREES TO BE REMOVED WITH LOCATIONS OF NEW ACCESSIBLE PARKING BAYS.

0 4 8 12 16 20 METRES
GRAPHIC SCALE: 1:200

Notes:
Figured dimensions are to be used in preference to scaled ones. All dimensions to be checked by contractor before commencing work and any discrepencies reported to this office. This drawing is the property of BBI Group. Copyright is reserved by them and the drawing is issued on the condition that it is not copied, reproduced, retained or disclosed to any unauthorised person either wholey or in part without the consent of BBI Group.

Project Address:

Highdown House, Yeoman Way, Worthing BN99 3HH

NOTE:
ALL FINAL DESIGNS AND COSTS WILL BE SUBJECT TO FULL SURVEY AND BUILDING REGULATIONS

Description	Date	Initials	Rev
Relocated DDA Parking Bays amended	24.10.09	LK	D
Updated to planning comments 02.10.24	03.10.24	LK	C
Issued for Planning Update	30.09.24	LK	B
Scale bar added	06.08.2024	PM	A

Bbi Group

Scan QR for Website

Highdown House Project

Phase 2 - Proposed Carpark Site Plan

Client: Equiniti		Revision: D	
Scale: As indicated	Size: A1	Date: 230513	
Status: PLANNING		Account Manager/ Designer: RB / LK	
Drawing Title: N31953_ L0_ CP_ D			