Copyright (c) 2021

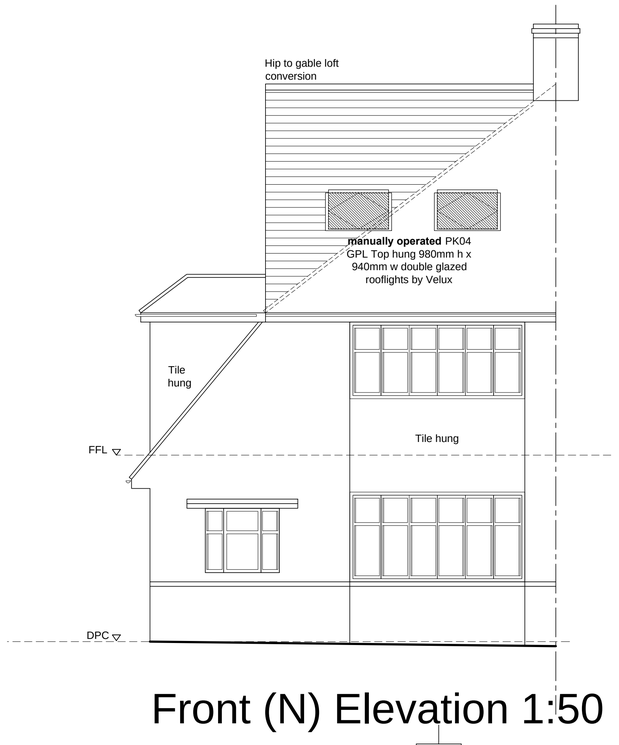

Front (N) Elevation 1:50

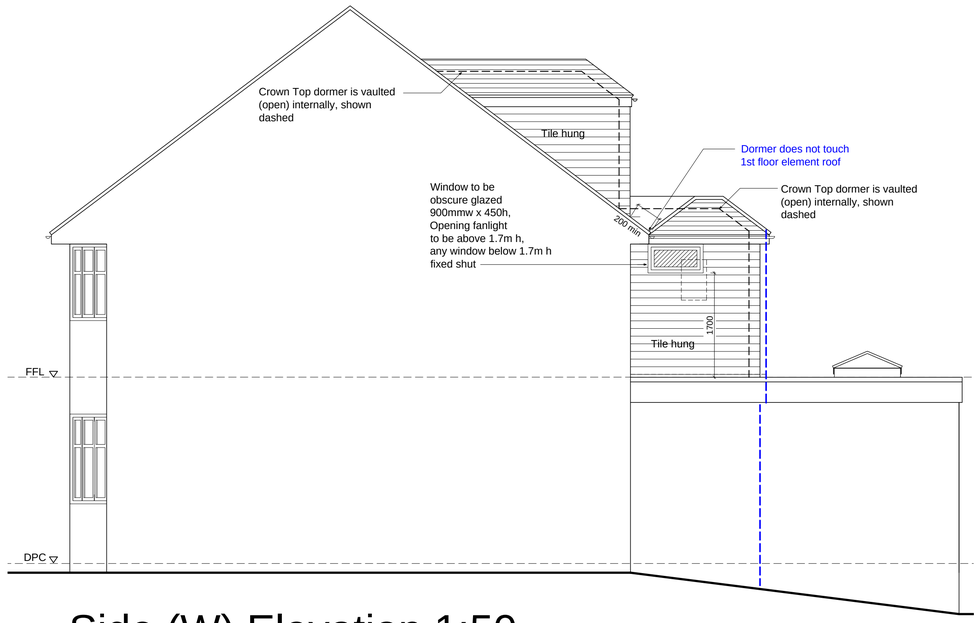

Side (W) Elevation 1:50

(ABOUT PARTY WALL)
OUTLINE OF ORIGINAL DWELLING OUTLINED BLUE

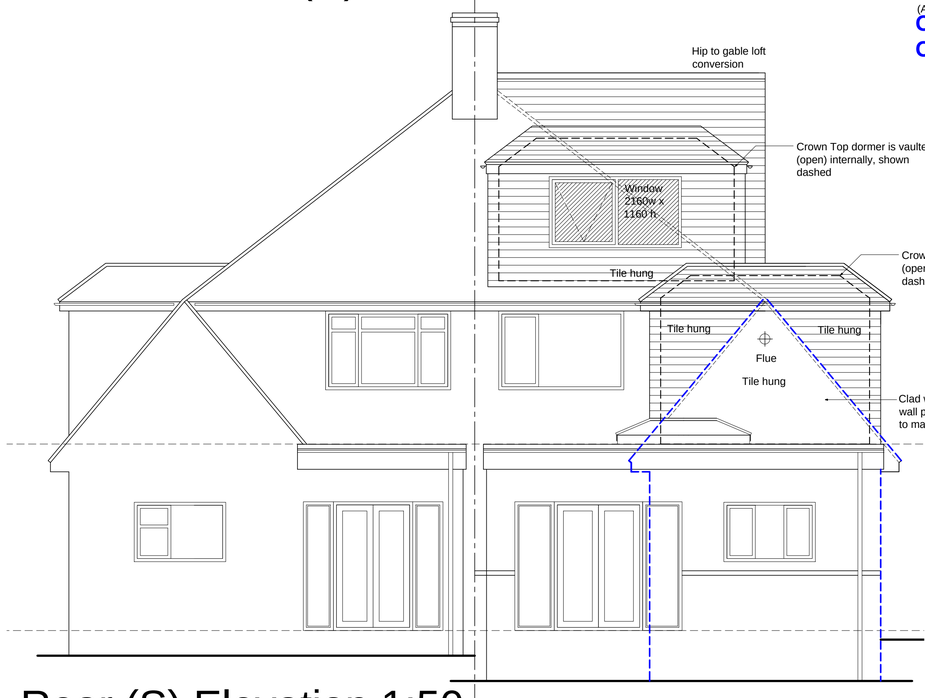

Rear (S) Elevation 1:50

OUTLINE OF ORIGINAL DWELLING OUTLINED BLUE

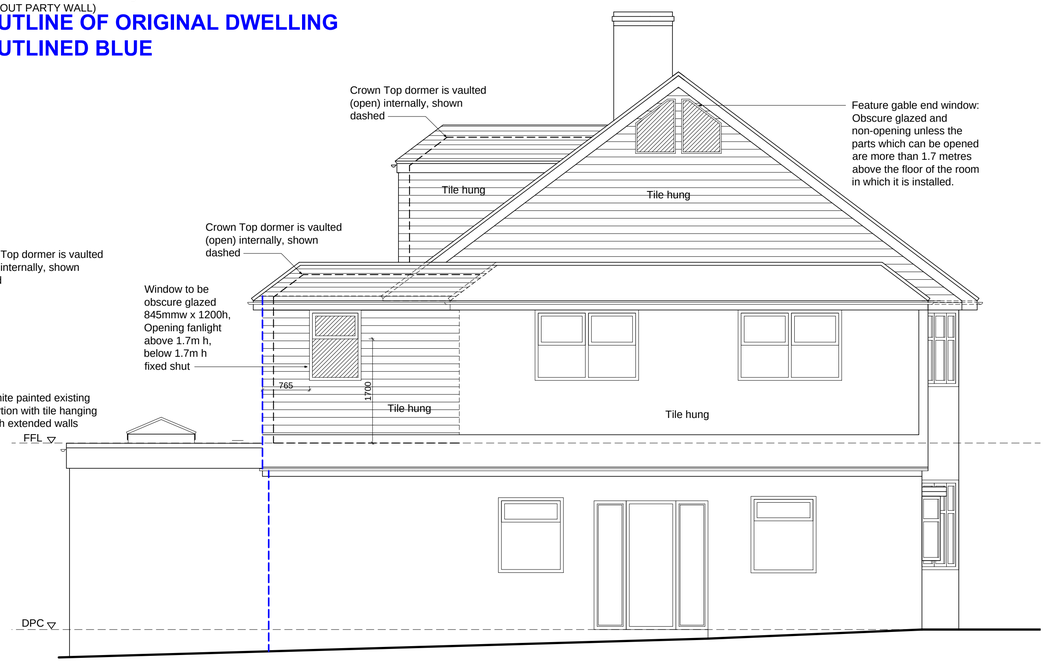

Side (E) Elevation 1:50

OUTLINE OF ORIGINAL DWELLING OUTLINED BLUE

DIMENSIONS ARE FOR GUIDANCE ONLY
ALL SETTING OUT TO BE CHECKED ON SITE
* * * REPORT ANY DISCREPANCIES * * *

Materials:

1st floor extension

Roof:
Felt flat roof, tiled pitched roof to match existing

Walls:
Tile hung, to match existing

Fascia and soffit:
To match existing

Windows:
To match existing

Hip to Gable

Roof:
Tiled pitched roof to match existing

Walls:
Tile hung, to match existing

Fascia and soffit:
To match existing

Dormer

Roof:
Felt flat roof, tiled pitched roof to match existing

Walls:
Tile hung, to match existing

Fascia and soffit:
To match existing

Windows: To match existing

NOTE:
The contractor is to check all site dimensions and levels before work starts. Report any discrepancies.

This drawing must be read with and checked against all structural and other specialist drawings, specifications and bills of quantities. Report any discrepancies.

The contractor is to comply with all current British Standards and Building Regulations whether or not specifically stated on these drawings.

DIMENSIONS TAKEN FROM FACE OF STRUCTURE NOT FROM WALL/FLOOR FINISHES - IF IN DOUBT ASK

1m 2m 3m 4m 5m
1:100 Scale Bar

1m 2m 3m 4m 5m
1:50 Scale Bar

HOUSEHOLDER PLANNING APPLICATION

Rev.	Date	Description	By
-			

Client
Mrs Leake Date

Project
Alterations To:
1 Mill Avenue
Shoreham-by-Sea

Drawing Title
Elevations
as Proposed

Copyright (c) 2021 of:
Sussex Architectural Services
Wicket View
Cuckfield Lane
Warninglid
West Sussex
Tel:(01444) 461355
Email: info@sussexarchitecturalservices.co.uk

Scale 1:100, 1:50 @ A1
Date August 2021
Drawn -
Drawing Number **19-161.3 03**