AMENDMENT
AWDM / 1591 / 13
Rec'd 6 FEB 2014

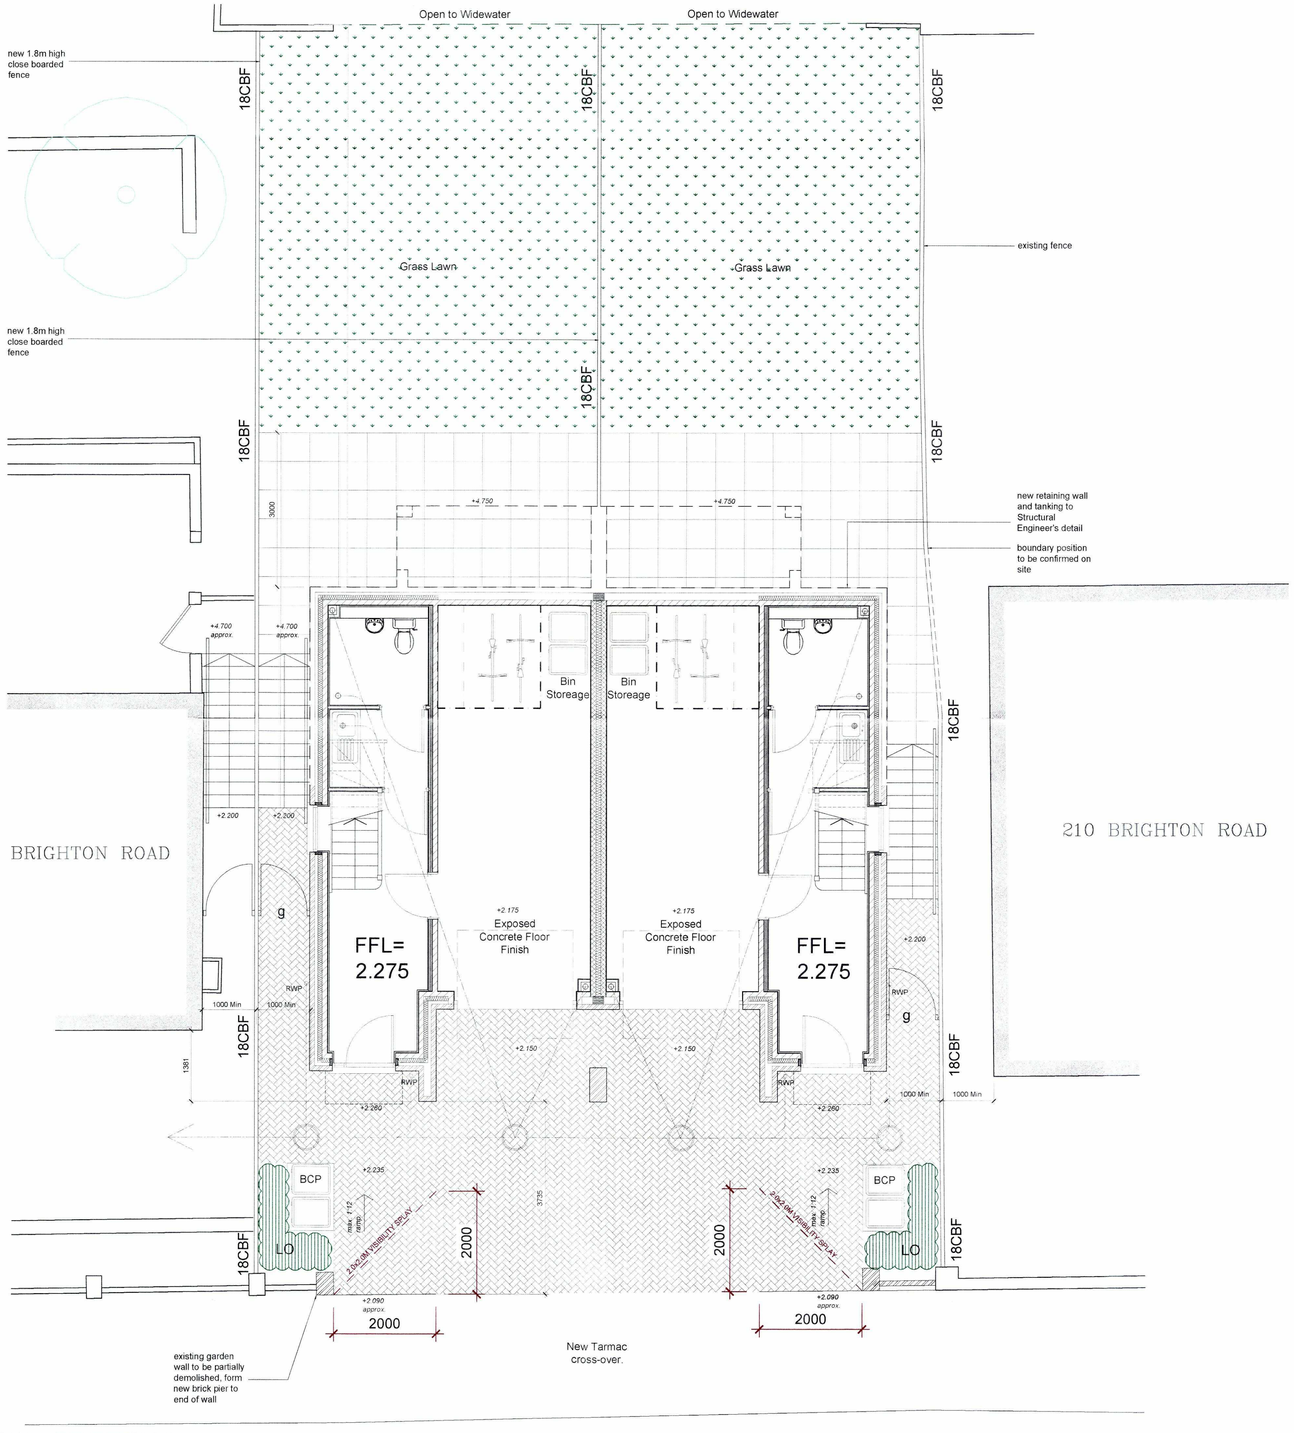

CDM 2007 Health & Safety Information

This information relates only to 'Significant Hazards' identified on this drawing and is to be read in conjunction with the Designer's Risk Assessment Register.

External Works Legend

- 18CBF — 1800mm high verticle timber close boarded fence
- Gate to rear gardens - to provide min 900mm clear opening and to be1800mm high close boarded gate to match fencing
- Refuse and recycling external bin store location. Household refuse bin volume as BS 5906:2005 with 100 litres for single bedroom dwelling with further 70 litres for each additional bedroom.
- Bin Collection Point - Temporary storage point on bin collection days with concrete slab.
- 1500 / 2000 — Cycle storage for 2 cycles 2mx1.5m space and 1sqm of area for tool storage.
- Marshall's Standard Indian Sandstone 560x560mm paving slabs.
- Marshall's Tegula Priora permeable paving setts surface in Charcoal finish.
- Grass Lawn.

PLANTING SCHEDULE			
ITEM	POT SIZE	QTY	PLAN CODE
Ligustrum Ovalifolium	7.5L	14	LO

LEVELS KEY:

North

Rev	Date	Revision Details	Dr	Ch
A4	09-02-14	Revised to include Planners Comments	emc	ak
A3	27-01-14	Issued for Approval	emc	ak
A2	22-01-14	Issued for Approval	emc	ak
A1	19-12-13	Issued for Approval	emc	ak
P1	12-11-13	Preliminary Issue	rgh	ak

London: Unit 1 West Coate House 3 Coate Street London E2 9AG
T 020 7729 5505 E london@ecearchitecture.com
Sussex: Brooklyn Chambers 11 Goring Road Worthing West Sussex BN12 4AP
T 01903 248777 E sussex@ecearchitecture.com
www.ecearchitecture.com
ECE Architecture

Client's Name
Kitmarr Ltd

Job Title
Two Semi-Detached Dwellings : 212 Brighton Road Lancing

Drawing Title
Site Plan

Scale
1:50 @ A1 / 1:100 @ A3
metres 1 2 3 4 5

Drawn	Checked	Date
rgh	ak	12.11.13

Job No	Drawing No	Rev
6040	L(90) 001	A4

Status
APPROVAL

CAD Plot date: 6/2/2014 - 09:45:47 6040 - vdi-master-emc.dwg

© ECE Architecture Limited. No dimensions to be scaled from drawing except for the purposes of Planning Applications. The contractor should check all dimensions on site. It is the contractors responsibility to ensure compliance with Building Regulations.