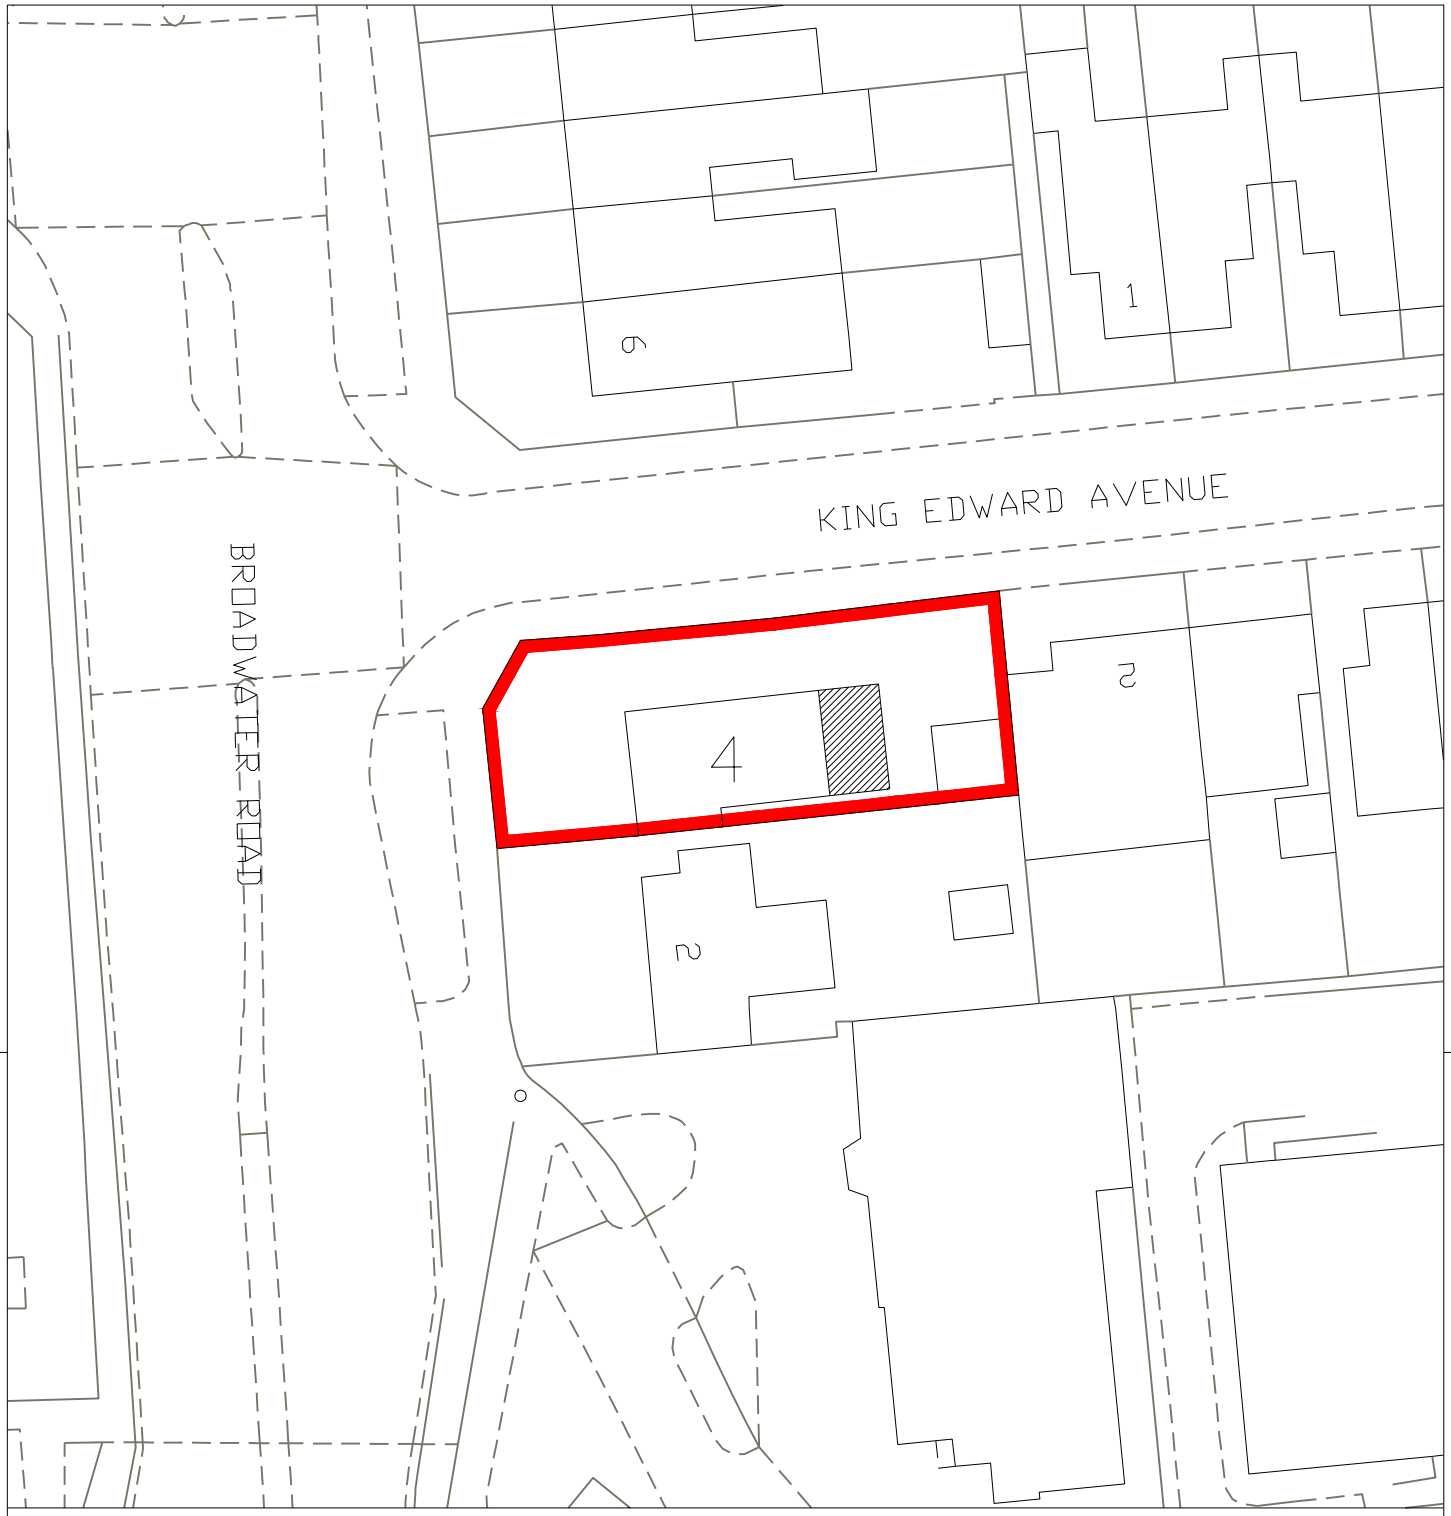


N

20 0 20 Metres

Notes

MARTIN McCURDY ARCHITECTURE
5 Chanctonbury Road, Hove, East Sussex, BN3 6EL
T: 01273 325341 E:martin@mccurdyarchitecture.com
W: www.mccurdyarchitecture.com

Client
Kevin R Baker & Keren A Turner

Project Title
4 Broadwater Road, Worthing, West Sussex, BN14 8AE

Drawing Series and Title
Rear extension
Lawful Development Certificate application

Drawing number
0553-24-02

Scale @ A4
1:500

C:\Users\Martin\OneDrive\Documents\loft&other designwork\4 Broadwater Road\CAD Drawings\4 Broadwater Road - OS Extract V4 - 12 07 2024.dwg