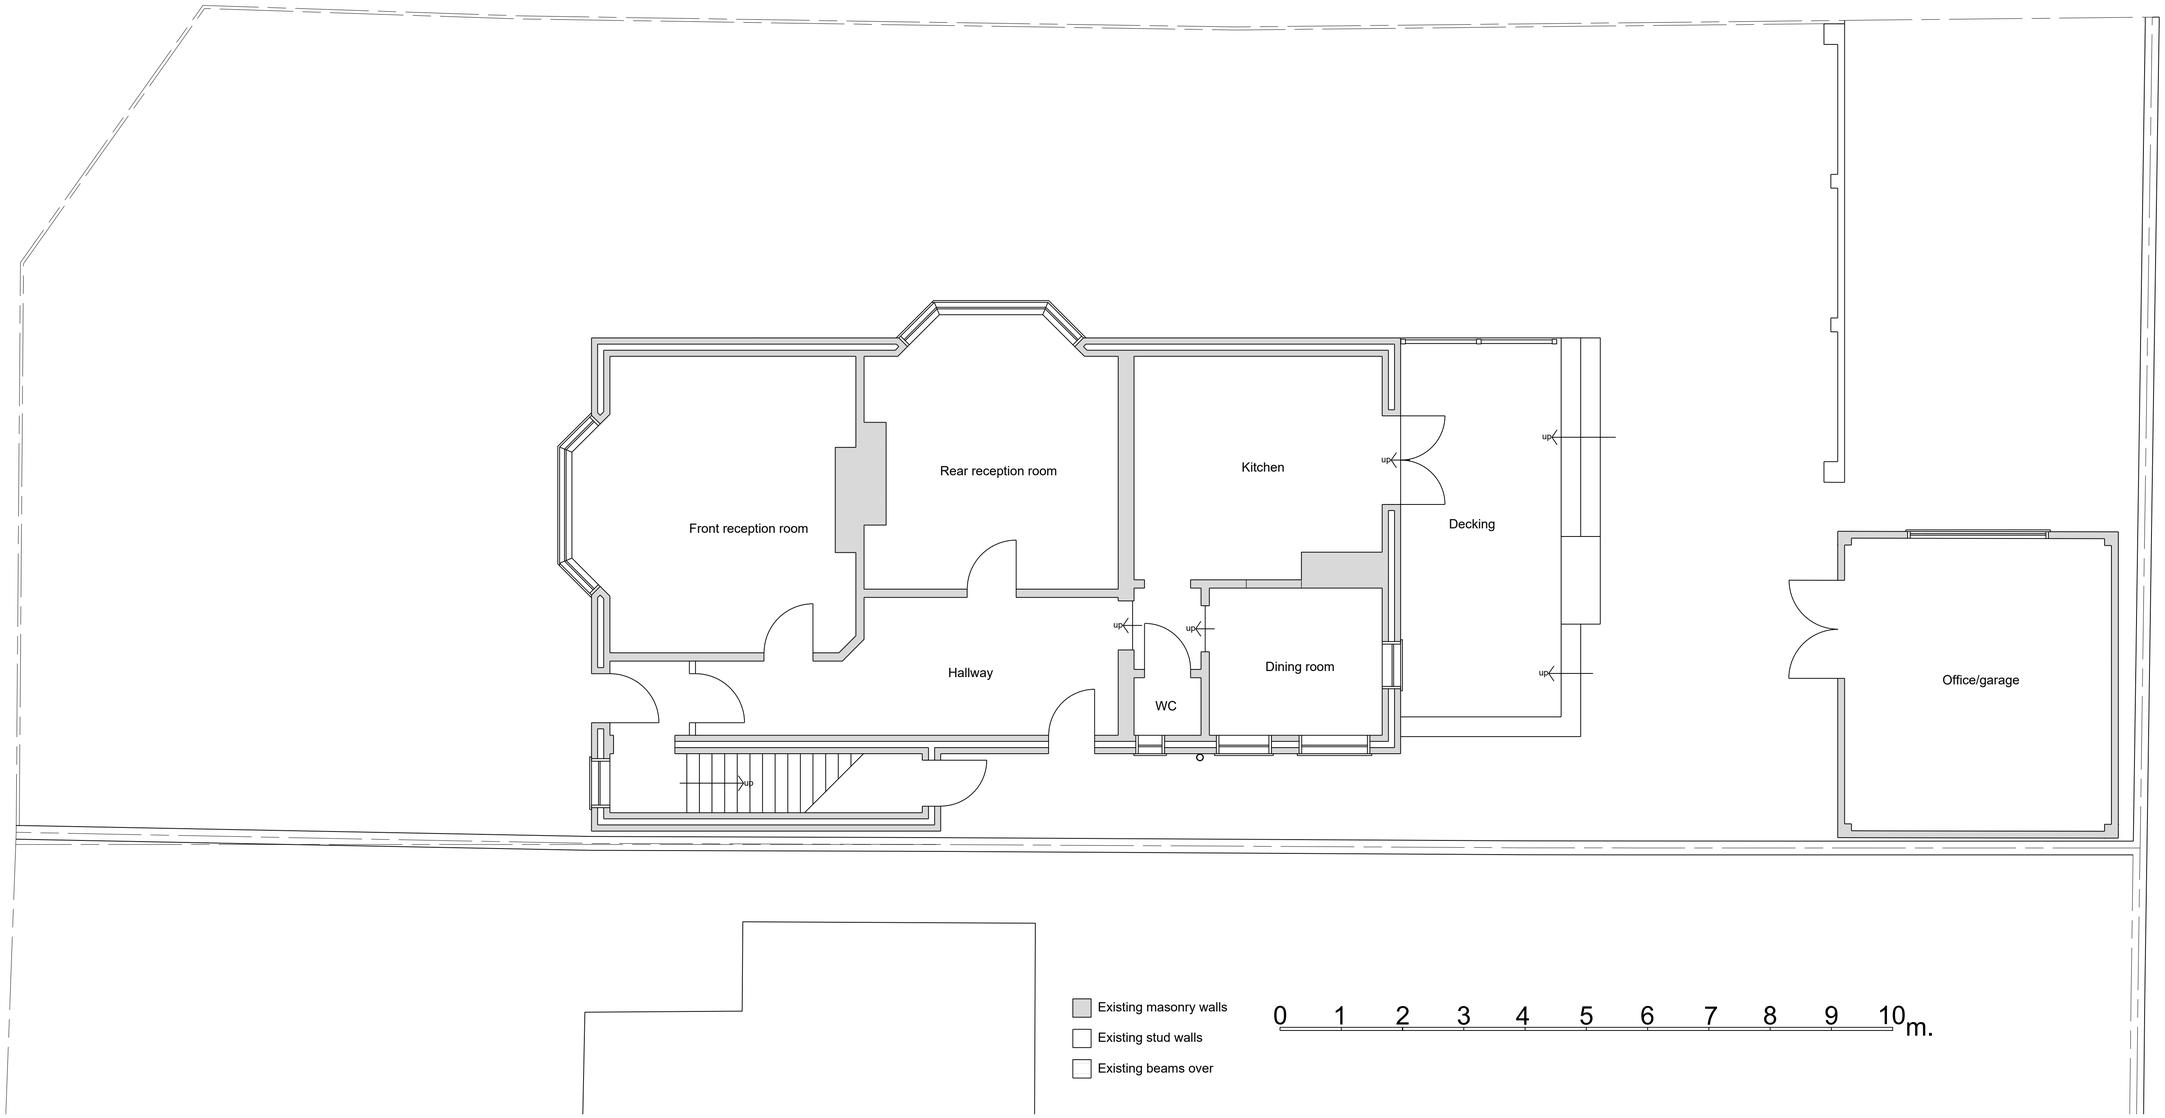


Ground floor/site plan - existing

Notes

1. All dimensions must be checked on site and not scaled from this drawing.
3. All dimensions in mm unless stated otherwise.
4. Plans should be approved by local authority building control prior to commencement of work.
5. This drawing is copyright.

Rev	Date	Drw	Revision or reason for Issue

Scale/ North Point

0 1m 2m

N

MARTIN McCURDY ARCHITECTURE
5 Chanctonbury Road, Hove, East Sussex, BN3 6EL
T: 01273 325341 E:martin@mccurdyarchitecture.com
W: www.mccurdyarchitecture.com

Client
Kevin R Baker & Keren A Turner

Project Title
4 Broadwater Road, Worthing, WEST SUSSEX, BN14 8AE

Drawing Title
Single-storey rear extension Lawful Development Certificate application

Scale @ A1
1:50

Drawing Status
Application submitted

Drawing number
0553-24-03

C:\Users\Martin\OneDrive\Documents\loft&other designwork\4 Broadwater Road\CAD Drawings\4 Broadwater Road - V8 Extension LDC app final - 12 07 2024.dwg