


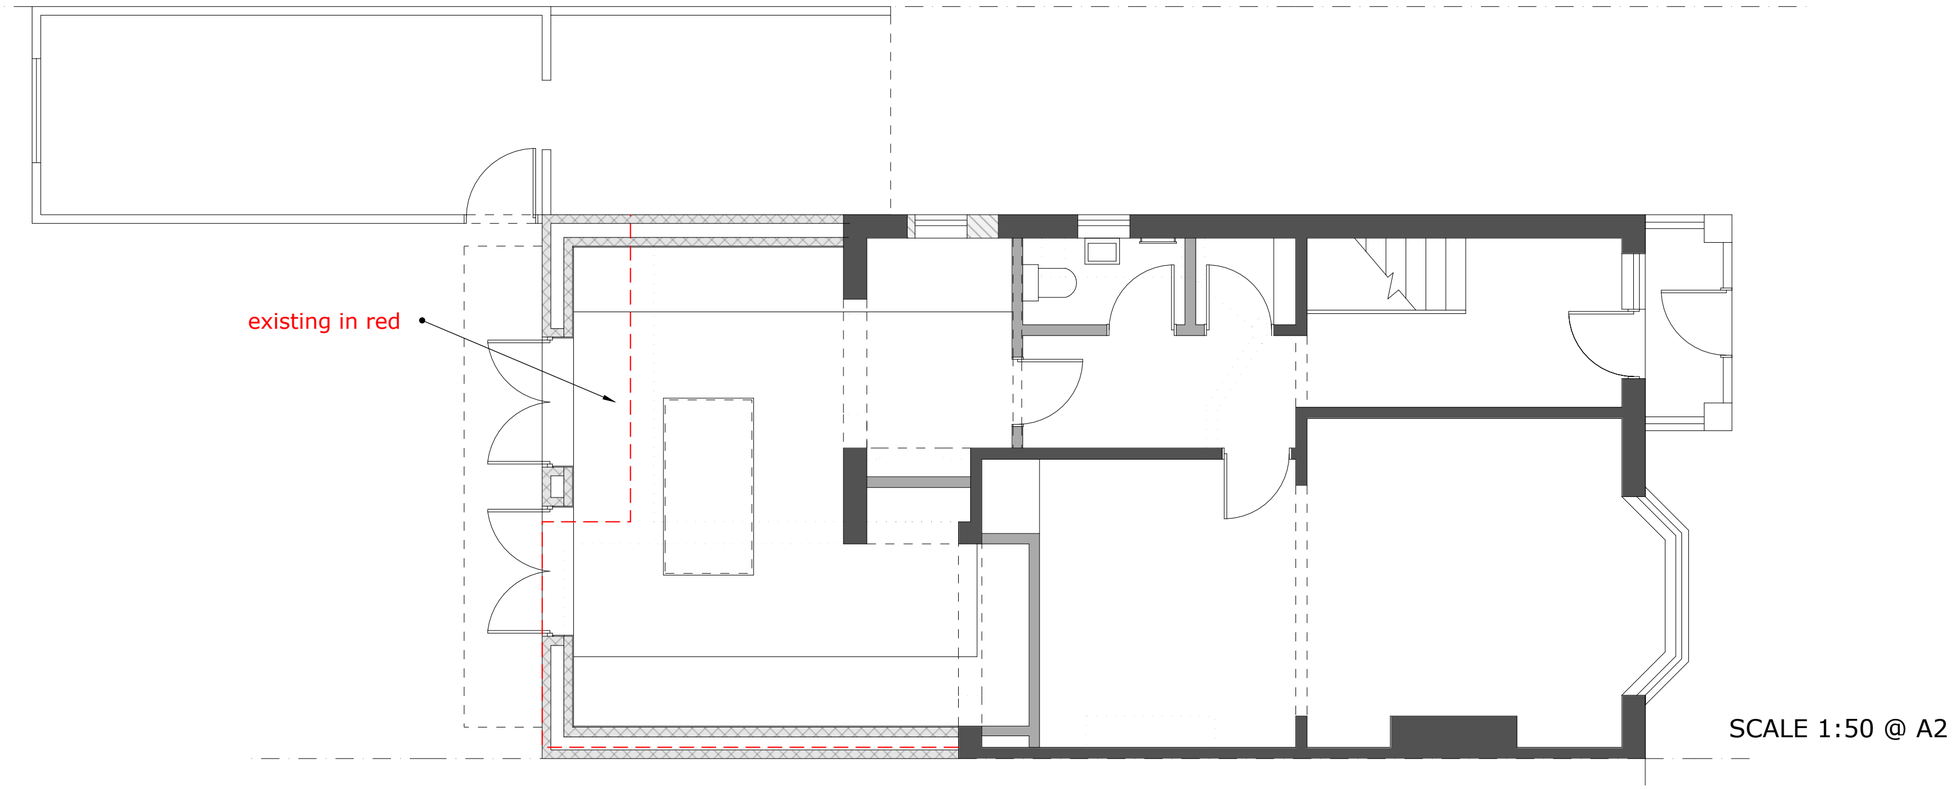

SCALE 1:50 @ A2

Retention of 4.8m depth requested as depth matches existing structure of over 32 years
and any reduction would compromise the living/workspace…
The island and combined workstation for working from home would not be achievable.

Supporting note from applicant:
The original and approved proposal was submitted pre COVID.
Since then, hybrid working from office and home has had a large impact on our life / work balance and the current functionality of our home.
Our current submission is to readdress this, providing improved functionality to our home whilst also allowing us to continue our working careers effectively.
We are not seeking to gain financial benefit from this extension, just a practical solution.
Our attached neighbours to the south are more than happy to provide positive comment to the attached submission should this be required.

3 HEATHERSTONE ROAD, WORTHING
Draft sheet in response to request for reductions to scheme size.

03/07/2024