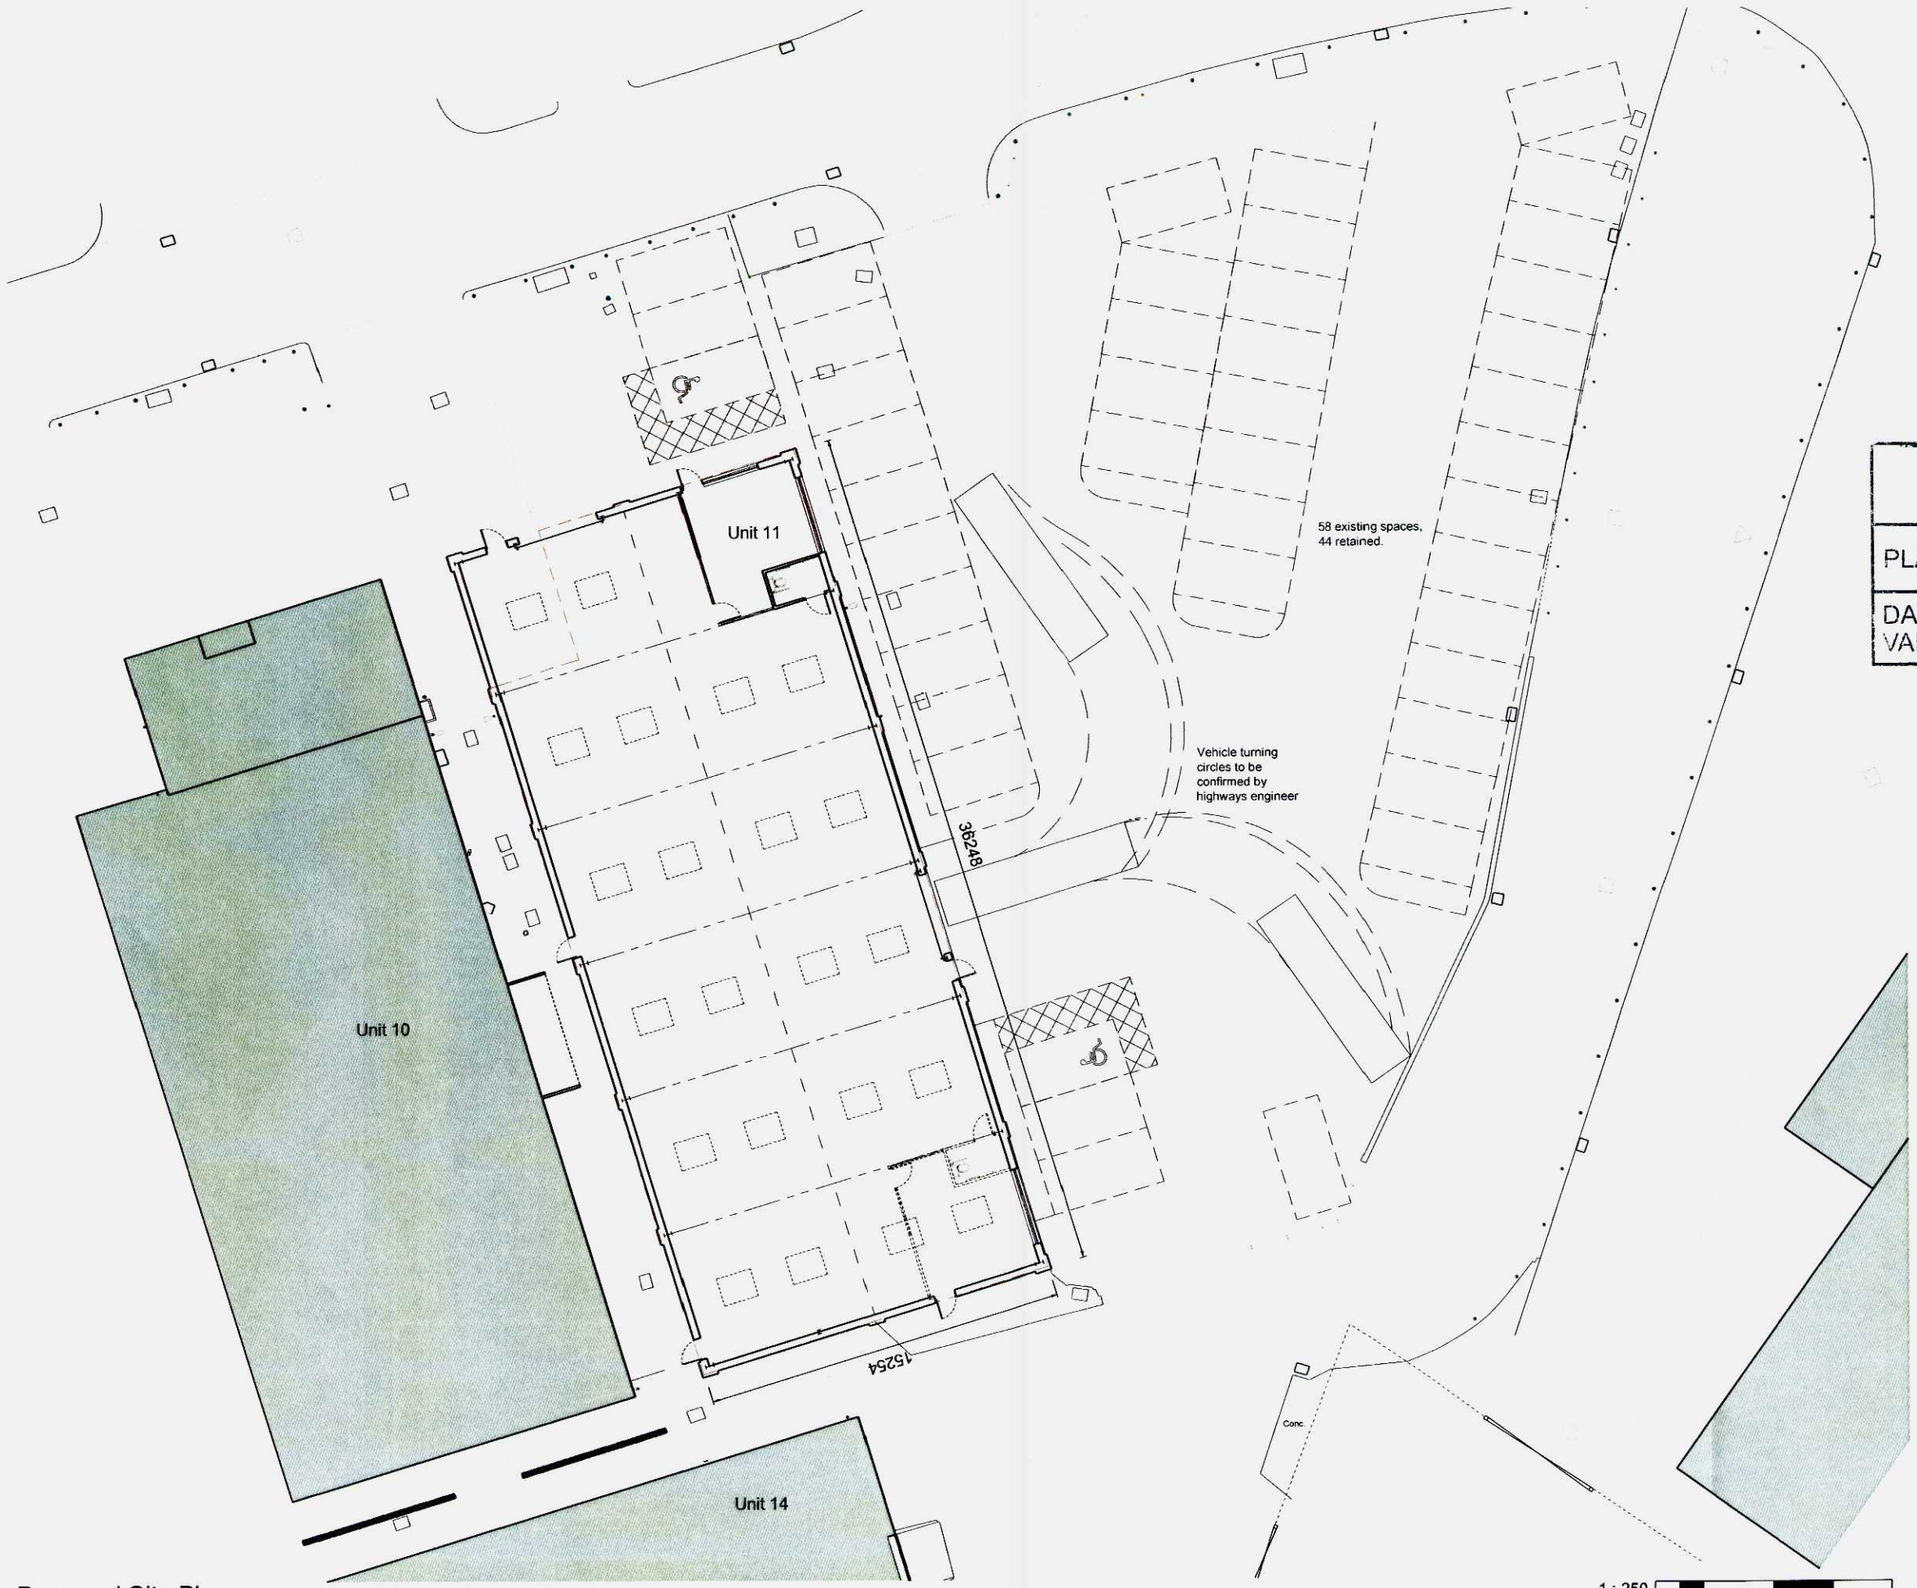

N

Proposed Site Plan
Scale 1:250

NOTES:

1) ALL DIMENSIONS TO BE CHECKED ON SITE.
2) DO NOT SCALE FROM THIS DRAWING.

Demolition:
Items to be demolished shown dashed and in red.

ADUR & WORTHING
PLANNING SERVICES

PLAN	AWDM/ 1358/12
DATE VALID	- 7 NOV 2013

Rev	Issue	Date
P3	Planning Application	25.09.12
P2	Planning	24.07.12
P1	Planning	13.06.12
P0	Planning	01.06.12

Frost Architects

PROJECT
Industrial Unit 11
Lancing Business Park
BN15 8TU

DRAWING
Proposed
Site Plan

STATUS	PLANNING	
SCALE 1:250	SIZE A3	DRAWN BY HSP
PROJECT NO. 11086	DRAWING NO. 101	REV. P3