DM/0069/13
17 JAN 2013



Bloch Plan
1:500

0 5 10



Site location Plan 1:1250

0 50

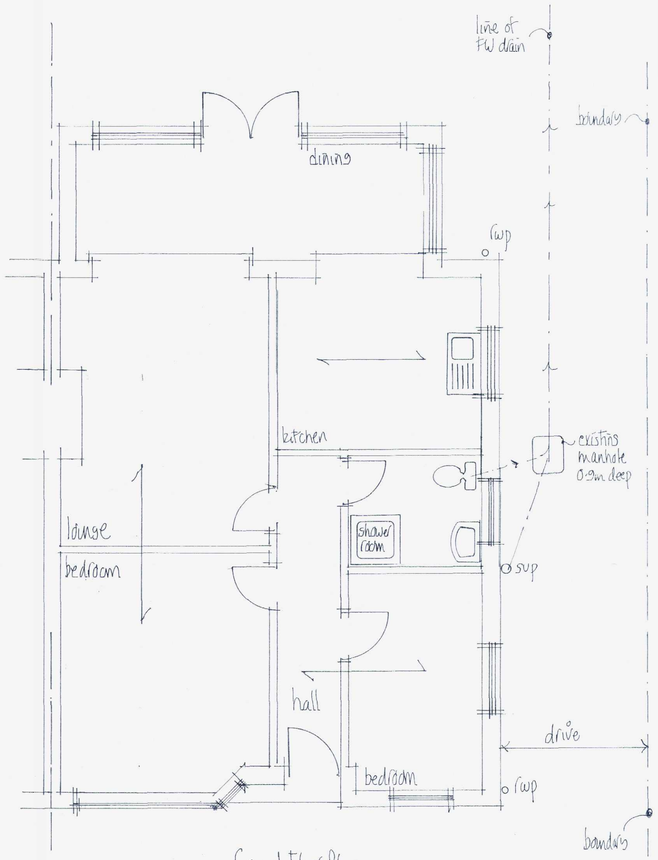

Ground Floor Plan

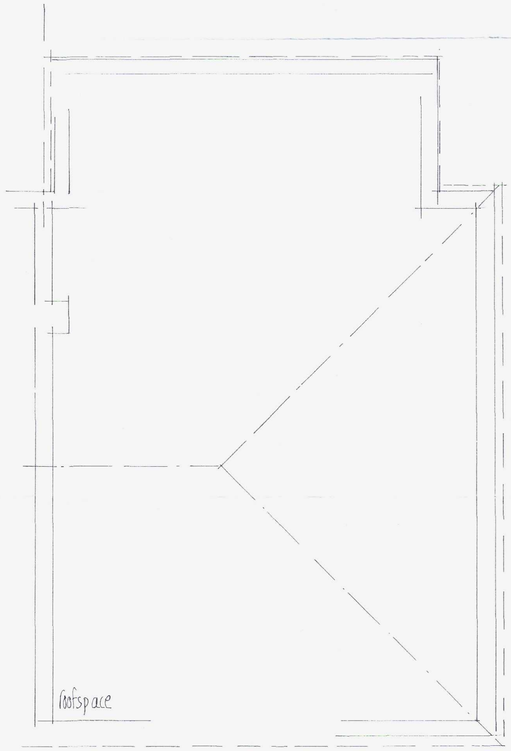

Roof Plan

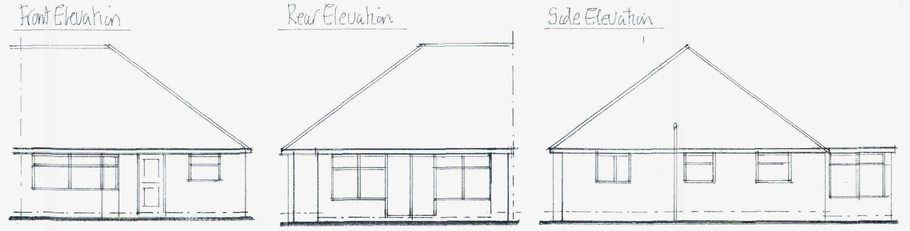

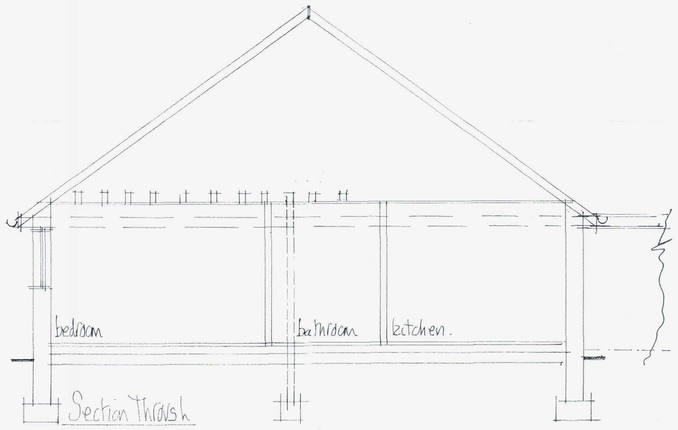

Section Thrash

0 1 2 3 4 5 6 7 8 9 10

0 1 2 3 4 5 6 7 8 9 10

Mel Humphrey
MRICS MBEng

39 Northease Drive
Hove East Sussex BN3 8PQ

RICS
Mobile: 07701 035182
Email: mel_humphrey_uk@yahoo.co.uk

Drawing Title
Existing Details @
30 Hammy Way, Shoreham

Scale: 1:50, 1:100

Date: Dec 2012 | Drawn by: mjh

A1 sized drawing.

Drg No. | Rev.