00691/13

17 JAN 2013

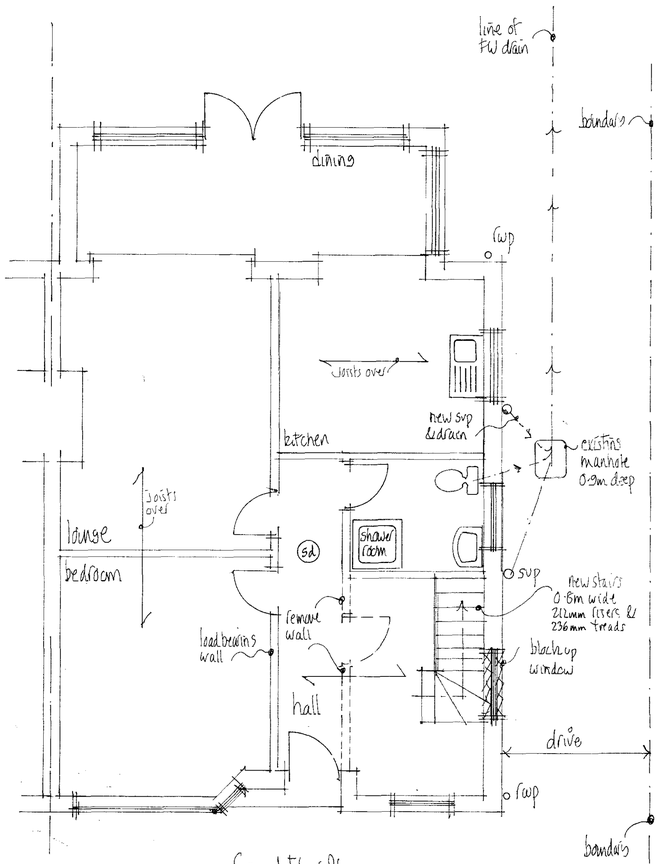

Ground Floor Plan

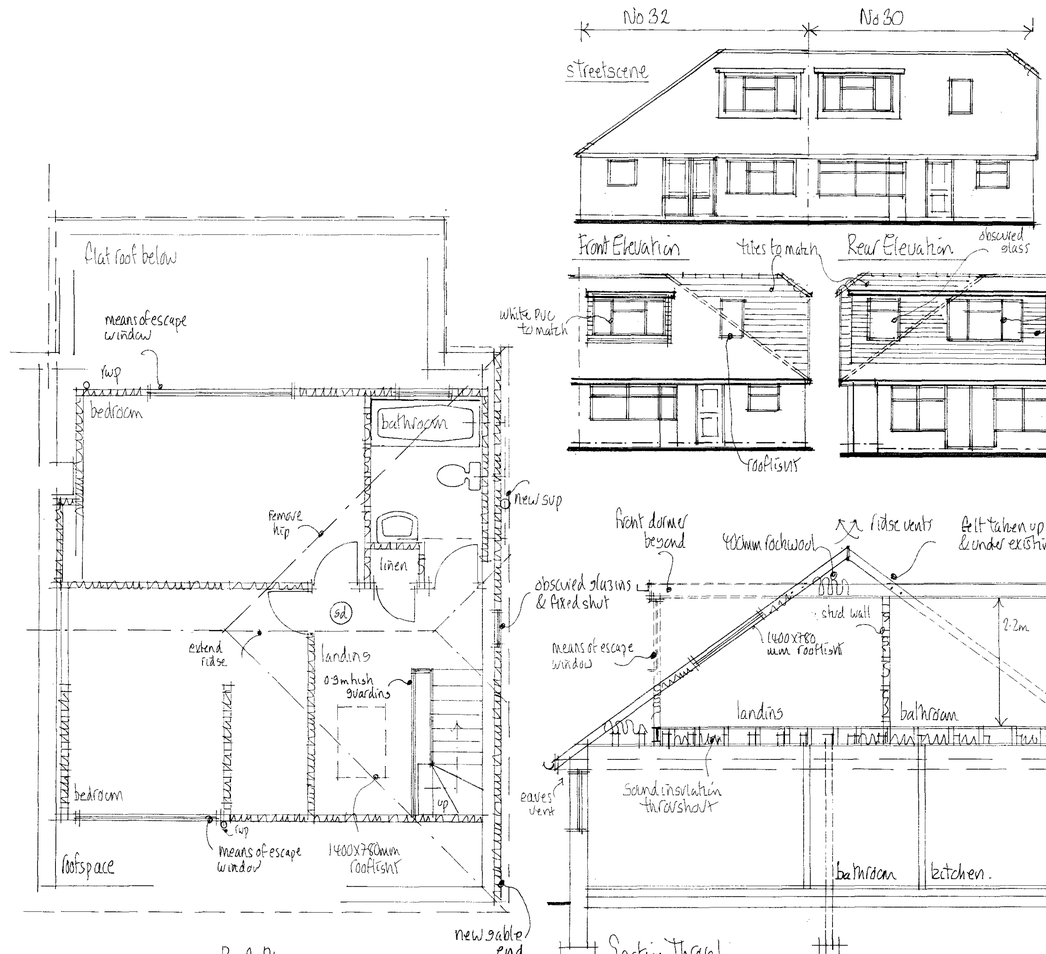

Roof Plan

Section Through

Note!
Front Dormer is not part of this application.

0 1 2 3 4 5 6 7 8 9 10

0 1 2 3 4 5 6 7 8 9 10

Mel Humphrey
MRICS MBEng
39 Northcase Drive
Hove East Sussex BN3 8PQ
Mobile: 07701 055182
RICS Email: mel_humphrey_uk@yahoo.co.uk

Drawing Title
Proposed Plan @
30 Hammy Way, Shoreham

Scale: 1:50, 1:100

Date: Dec 2012 | Drawn by: MJH

A1 sized drawing.

Drg No. | Rev.