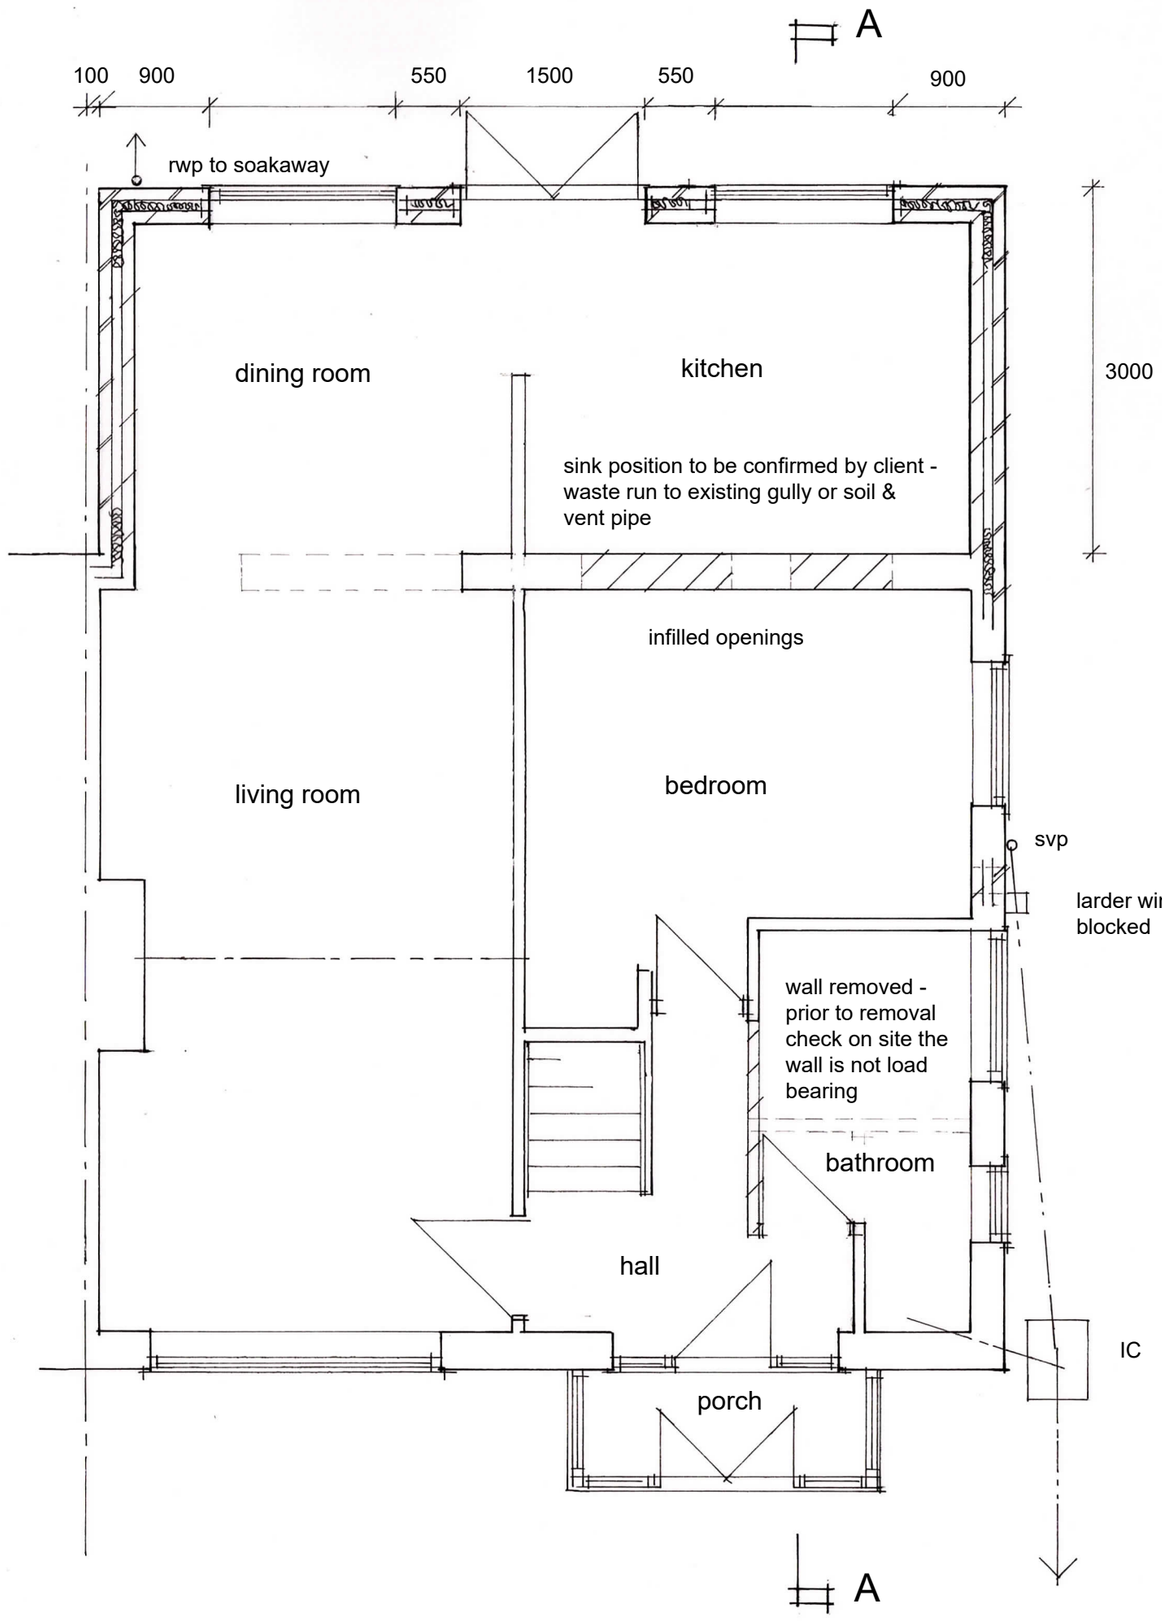

Proposed Ground Floor Plan

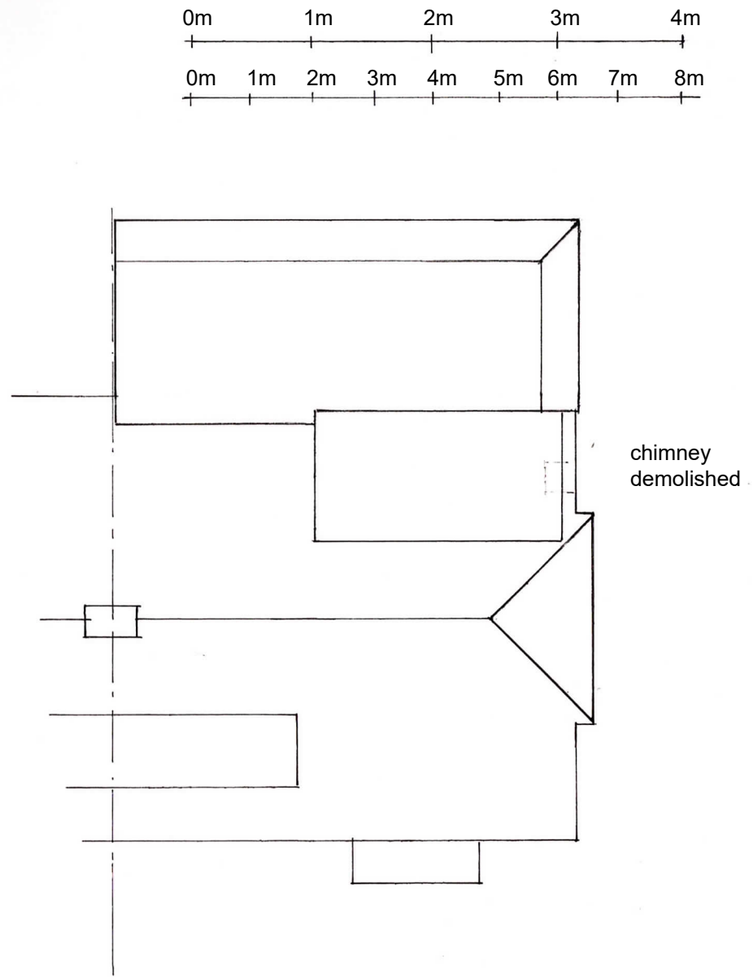

Proposed Roof Plan

Sussex Building Surveyors Ltd

01903 529583
adk@sussexbuildingsurveyors.com

25 Hammy Close,
Shoreham-by-Sea,
West Sussex.
BN43 6BL

Rear Extension & Dormer
Proposed Ground Floor & Roof Plan

Scale: 1:50 & 1:100
Paper: A3
Date: April 2021
Drg No.: SBS/723/02D

Do not scale except for planning purposes.
All dimensions to be checked on site.