
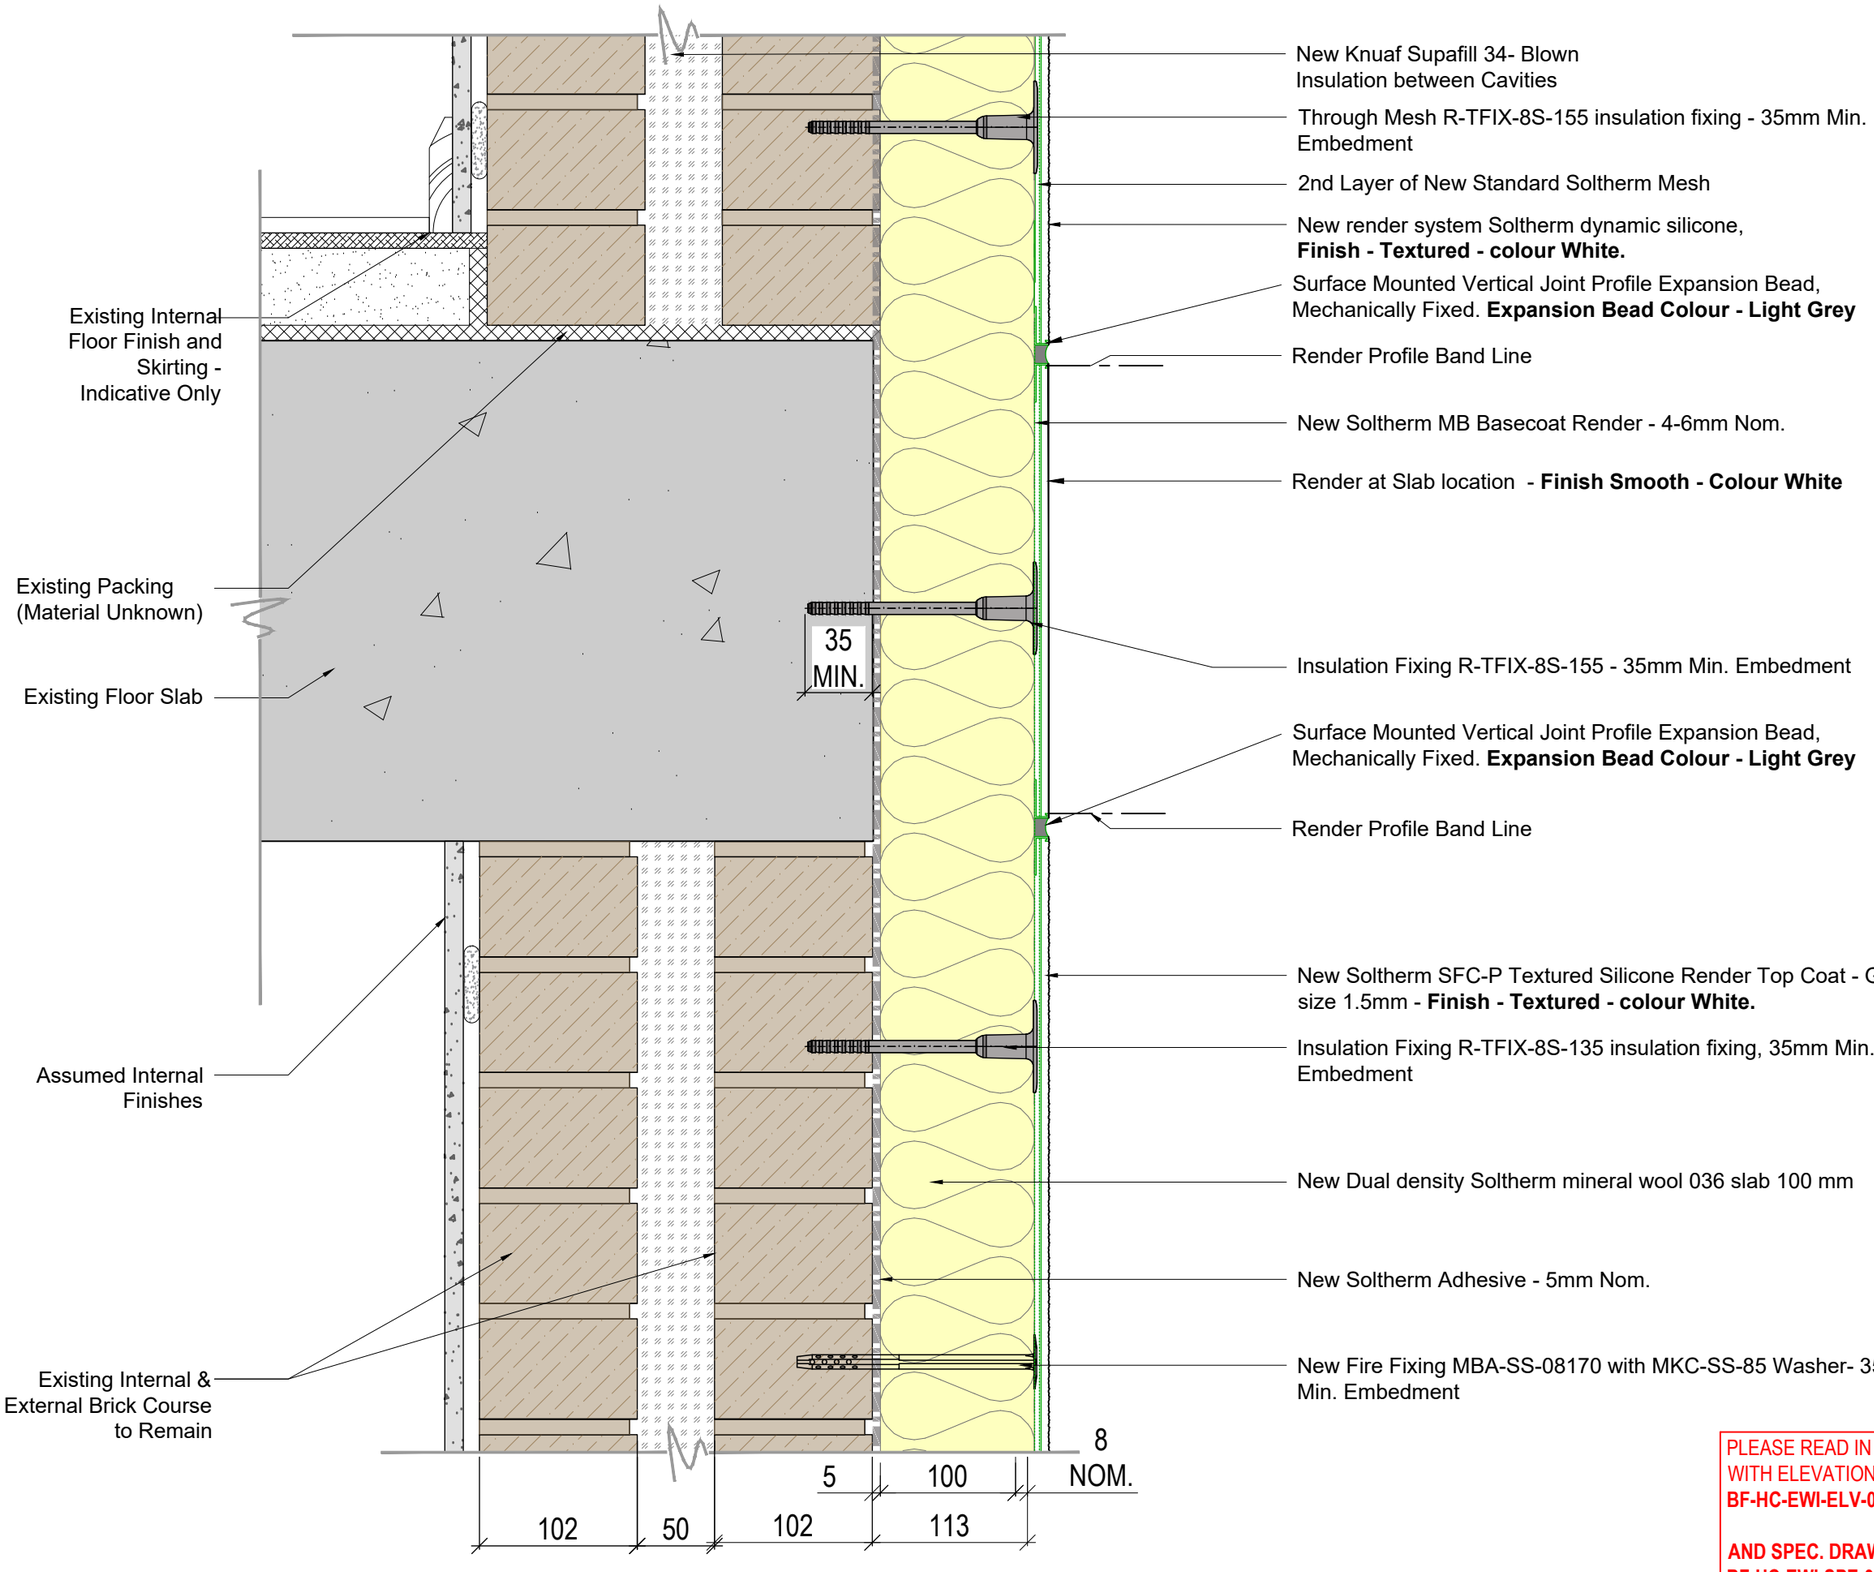


PLEASE READ IN CONJUNCTION WITH ELEVATION DRAWING
BF-HC-EWI-ELV-01 TO 04

AND SPEC. DRAWING BF-HC-EWI-SPE-01

ALL DETAILS ARE SUBJECT TO FINAL MEASUREMENT ON SITE.

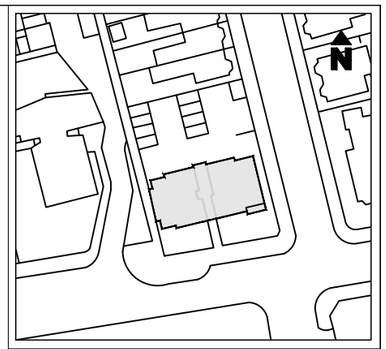

Do not scale from these drawings. Dimensions as shown. All dimensions to be checked on site prior to work comencment. Any discrepancies to be reported back to relevant manager .Refer to drawing register for further details and latest issue drawings.
This drawing embodies confidential information which is the property of Green Facades to whom the copyright in the drawing belongs.
This drawing may not be copied or used for any other purpose except with written consent.

Rev	Description	Drawn by	Date
P01	For Planning	VS	22.01.2026

REVISION HISTORY

BREL FACADES™

BREL Facades
Units 5-8,50 River Gardens Walk,
London SE10 0UB
020 8858 2030

For Planning

CLIENT:	**HARRIS**
PROJECT:	**HAMPTON COURT,** 117 BRIGHTON ROAD, WORTHING, WEST SUSSEX,BN11 2EF
DRAWING TITLE:	EWI: SLAB LEVEL SECTION DETAIL
BLOCK:	N/A

DATE:	DRAWN BY:	CHECKED BY:	SCALE:
04.12.25	V.S	M.R	1:4 @A3

DRAWING No: **HC-BFC-EWI-DT-05** REV: **P01**