

1 Blockplan

SCALE :: 1:500

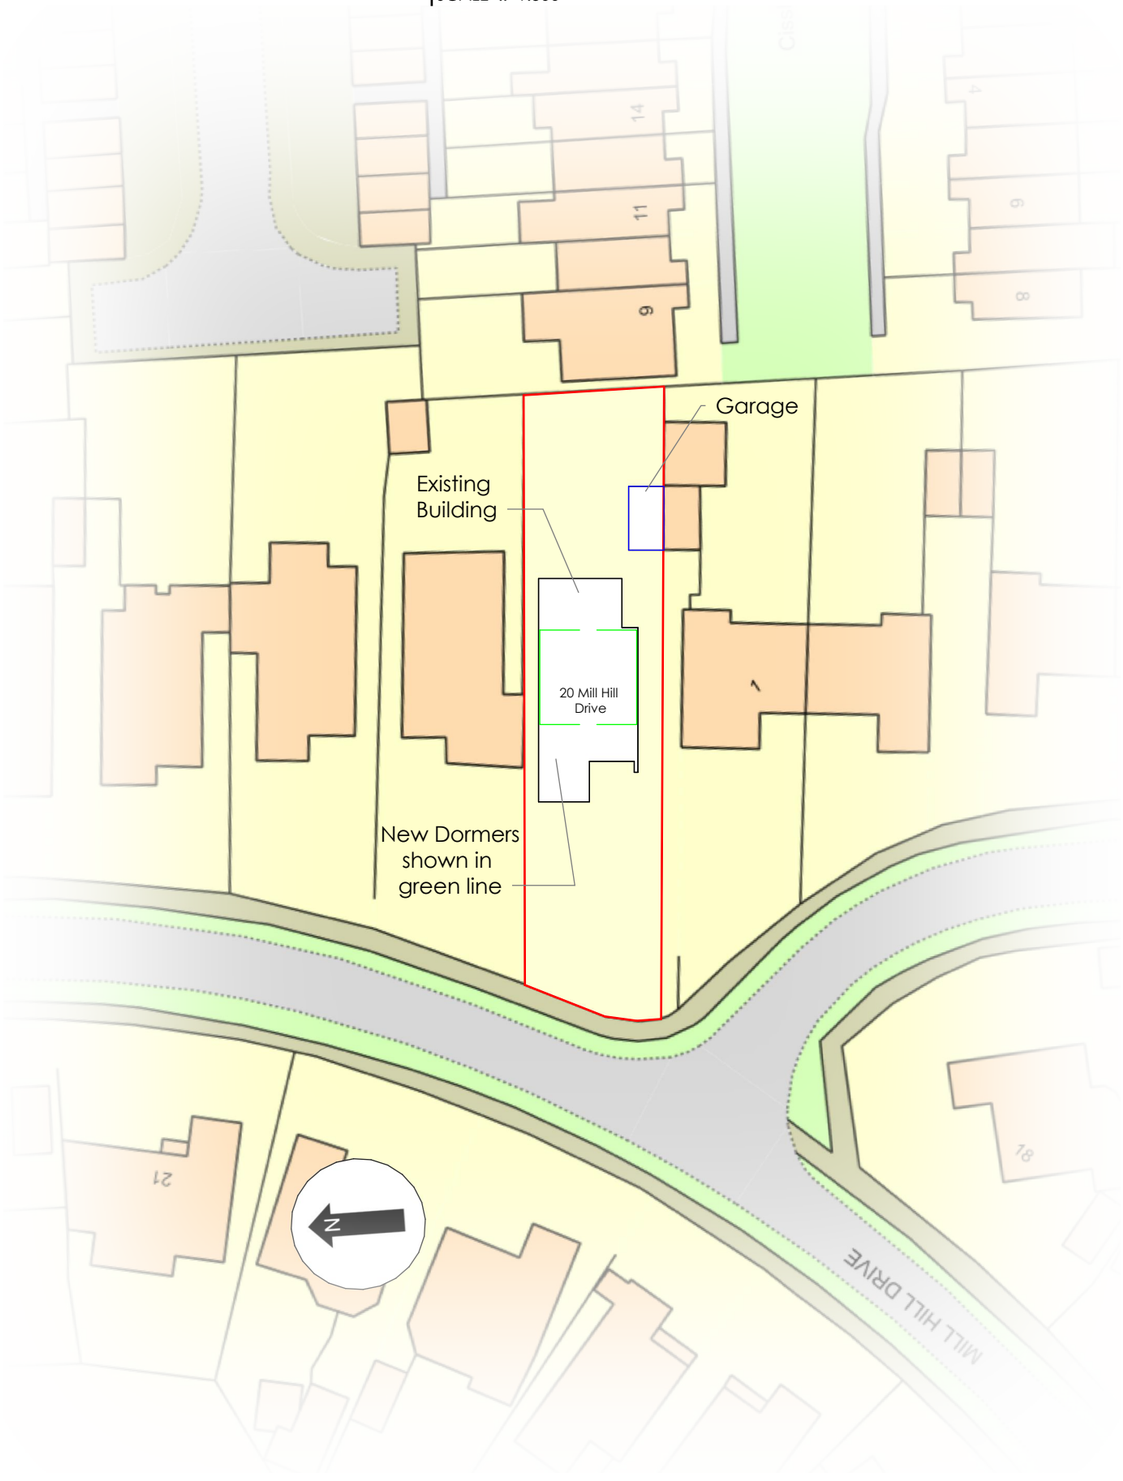


2 Roofplan - existing

SCALE :: 1:200

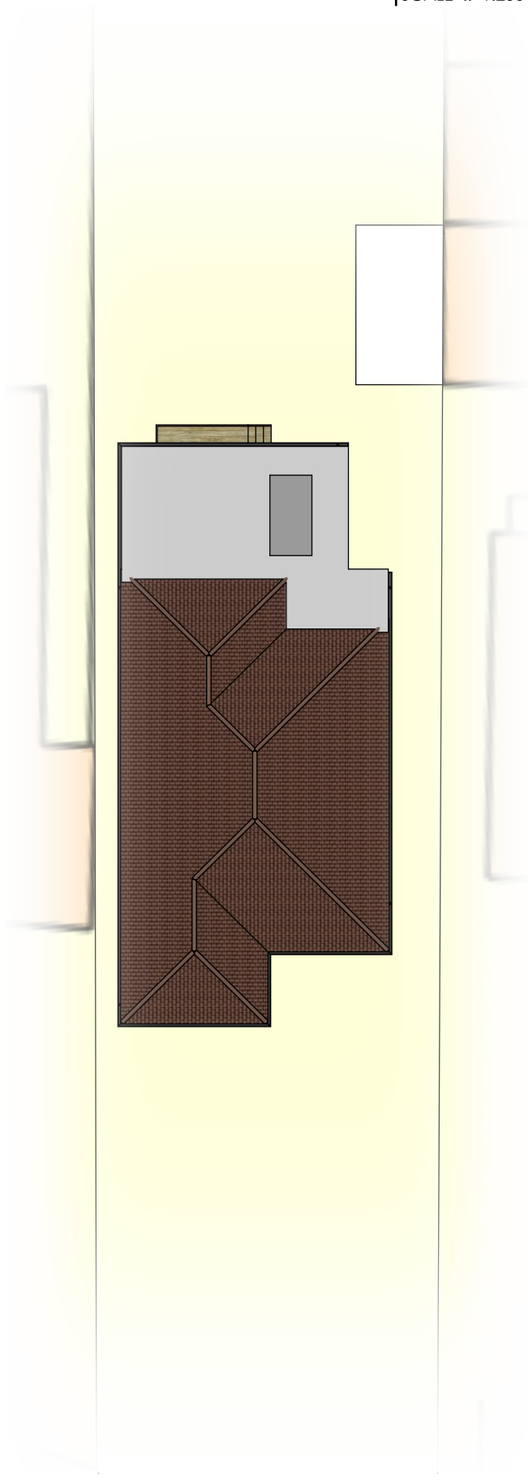

3 Roofplan - proposed

SCALE :: 1:200

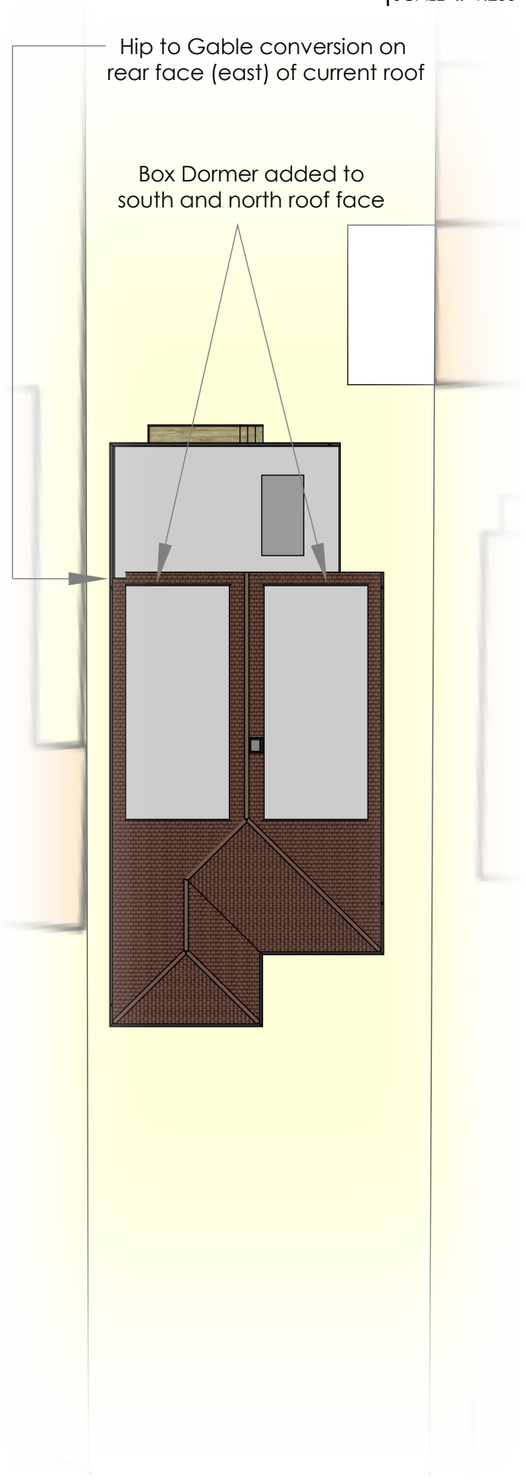

B.01 - Block/Roofplan
B.02 - Elevations Existing
B.03 - Elevations Proposed
B.04 - Floorplans Existing/Proposed
B.05 - Perspective Images Existing
B.06 - Perspective Images Proposed

Robert Brigden
20 Mill Hill Drive,
Shoreham by Sea,
West Sussex,
BN43 5TJ

Roof Extension (hip to gable and dormers)

Planning Application ref .....

Created: 02 05 21
Modified: 14 09 21
Drawn By: S.W.
simon_walder@yahoo.co.uk

1:500 1 meter 1 2 3 4 5 6 7 8 9 10 11
1:200 1 meter 1 2 3 4 5 6 7 8 9 10 11
1:100 1 meter 1 2 3 4 5 6 7 8 9 10 11

Block/Roofplan

B.01