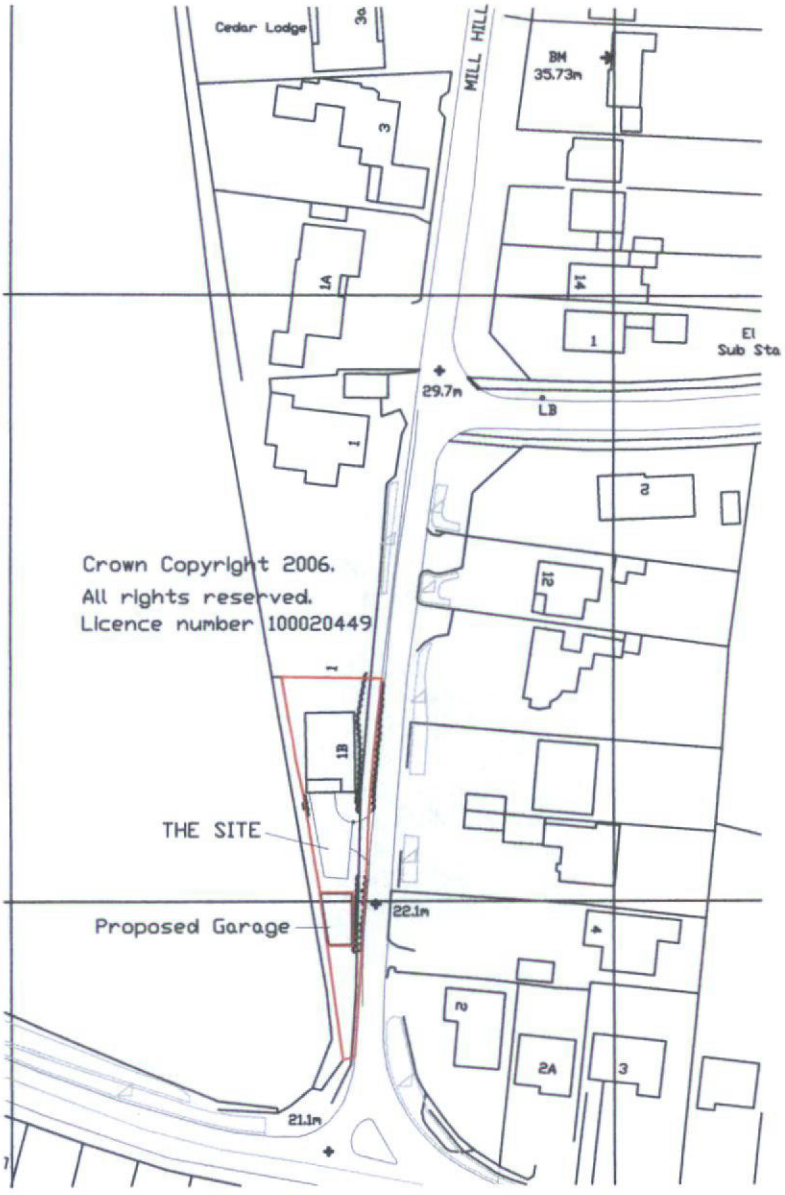


10 0 10 20 30 40 50

metres

PROPOSED GARAGE
SITE LOCATION PLAN
1B MILL HILL
SHOREHAM-BY-SEA BN43 5TG
Drg No 01.21A Scale:1:1250

DO NOT SCALE OF THIS DRAWING
CHECK ALL DIMENSIONS ON SITE BEFORE WORK COMMENCES
Rev A 30.06.21