



PROPOSED GARAGE BLOCK PLAN 1B MILL HILL SHOREHAM-BY-SEA BN43 5TG

Drg No 02.21A

Scale: 1:500

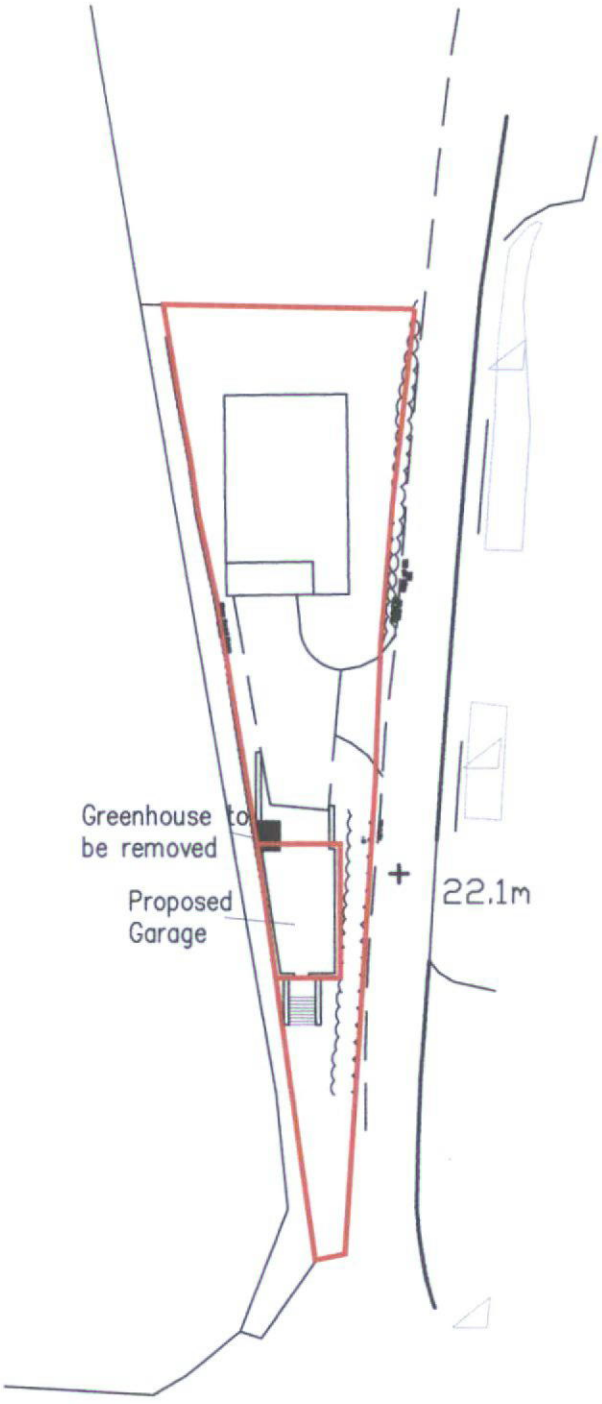

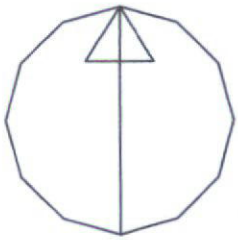

DO NOT SCALE OF THIS DRAWING

CHECK ALL DIMENSIONS ON SITE BEFORE WORK COMMENCES

Rev A 30.06.21