



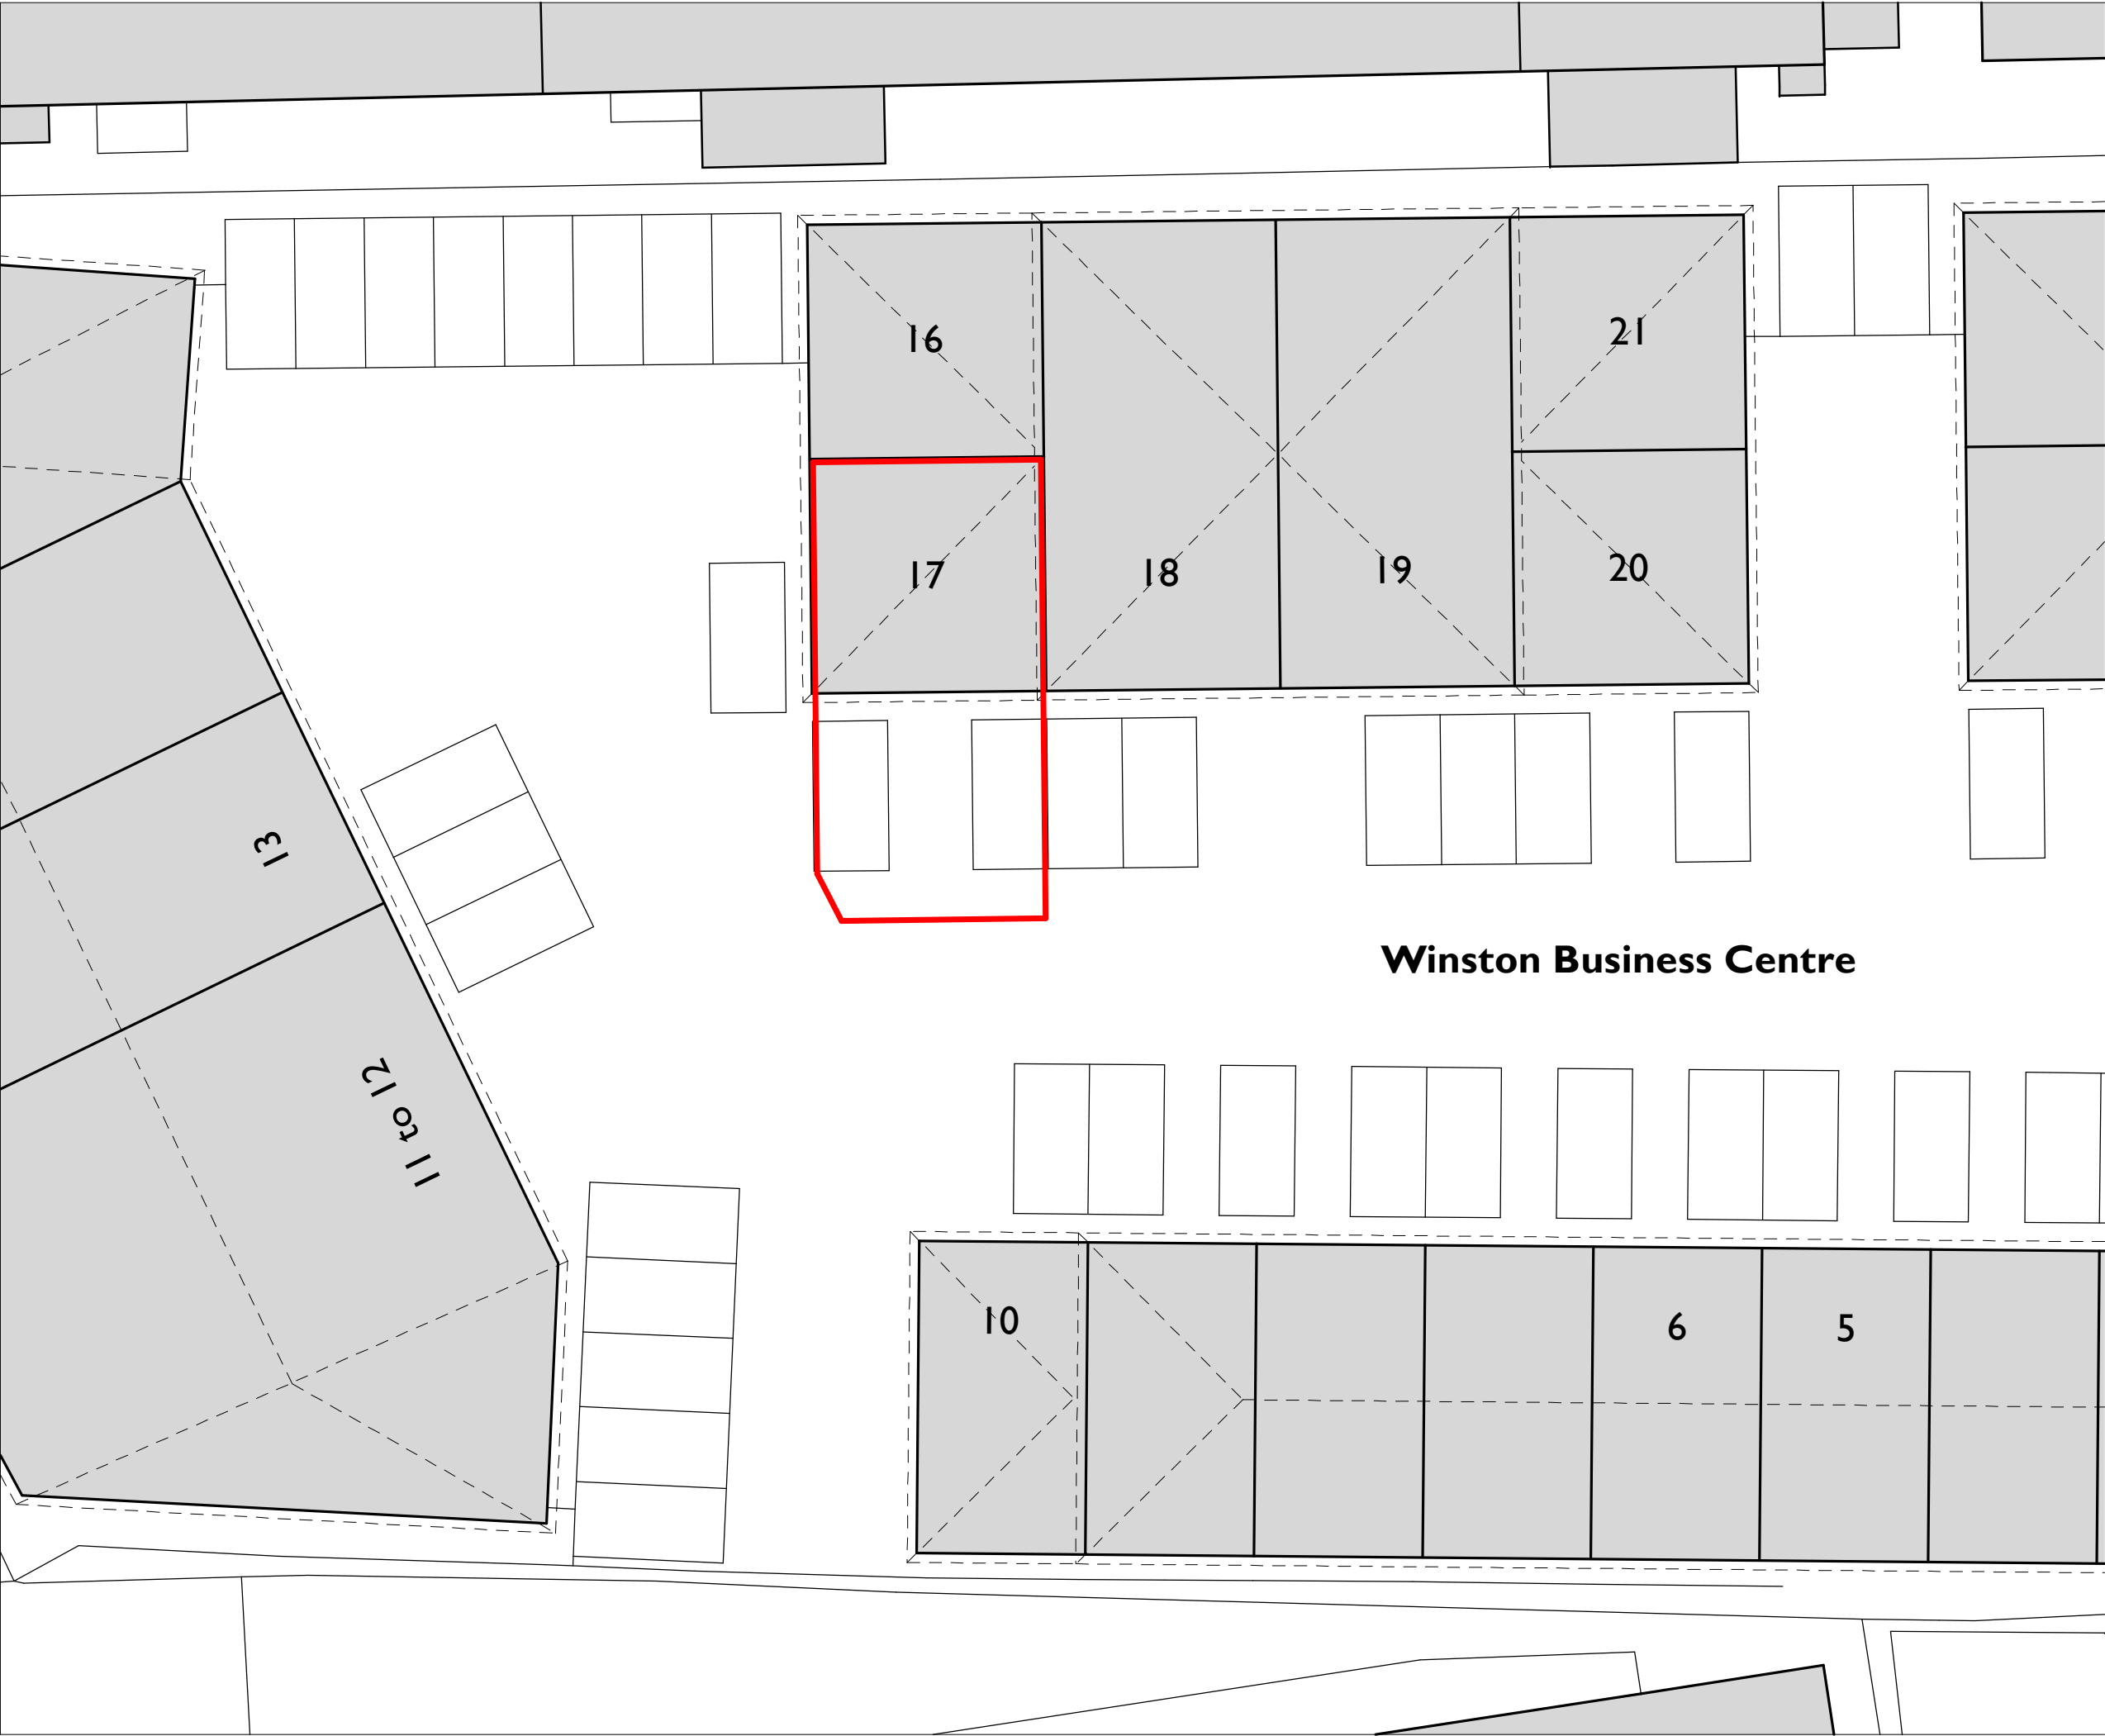

Winston Business Centre

COPYRIGHT IN THIS DRAWING REMAINS WITH KITSON ARCHITECTURE LIMITED		
DO NOT SCALE FOR CONSTRUCTION DIMENSIONS		
Rev.	Description	Date
A	Added red line, estate name.	23 06 2026

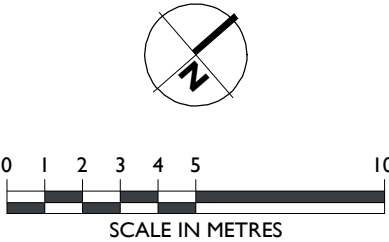

Client JB ASSOCIATES for VMO2	
Project UNIT 17 WINSTON BUSINESS CENTRE LANCING	
Drawing Title SITE BLOCK PLAN AS EXISTING	
Drawing Number 674-002	Revision A
Status PLANNING	Author DMP
Scale @ A3 1:200	Date 26 05 2026