



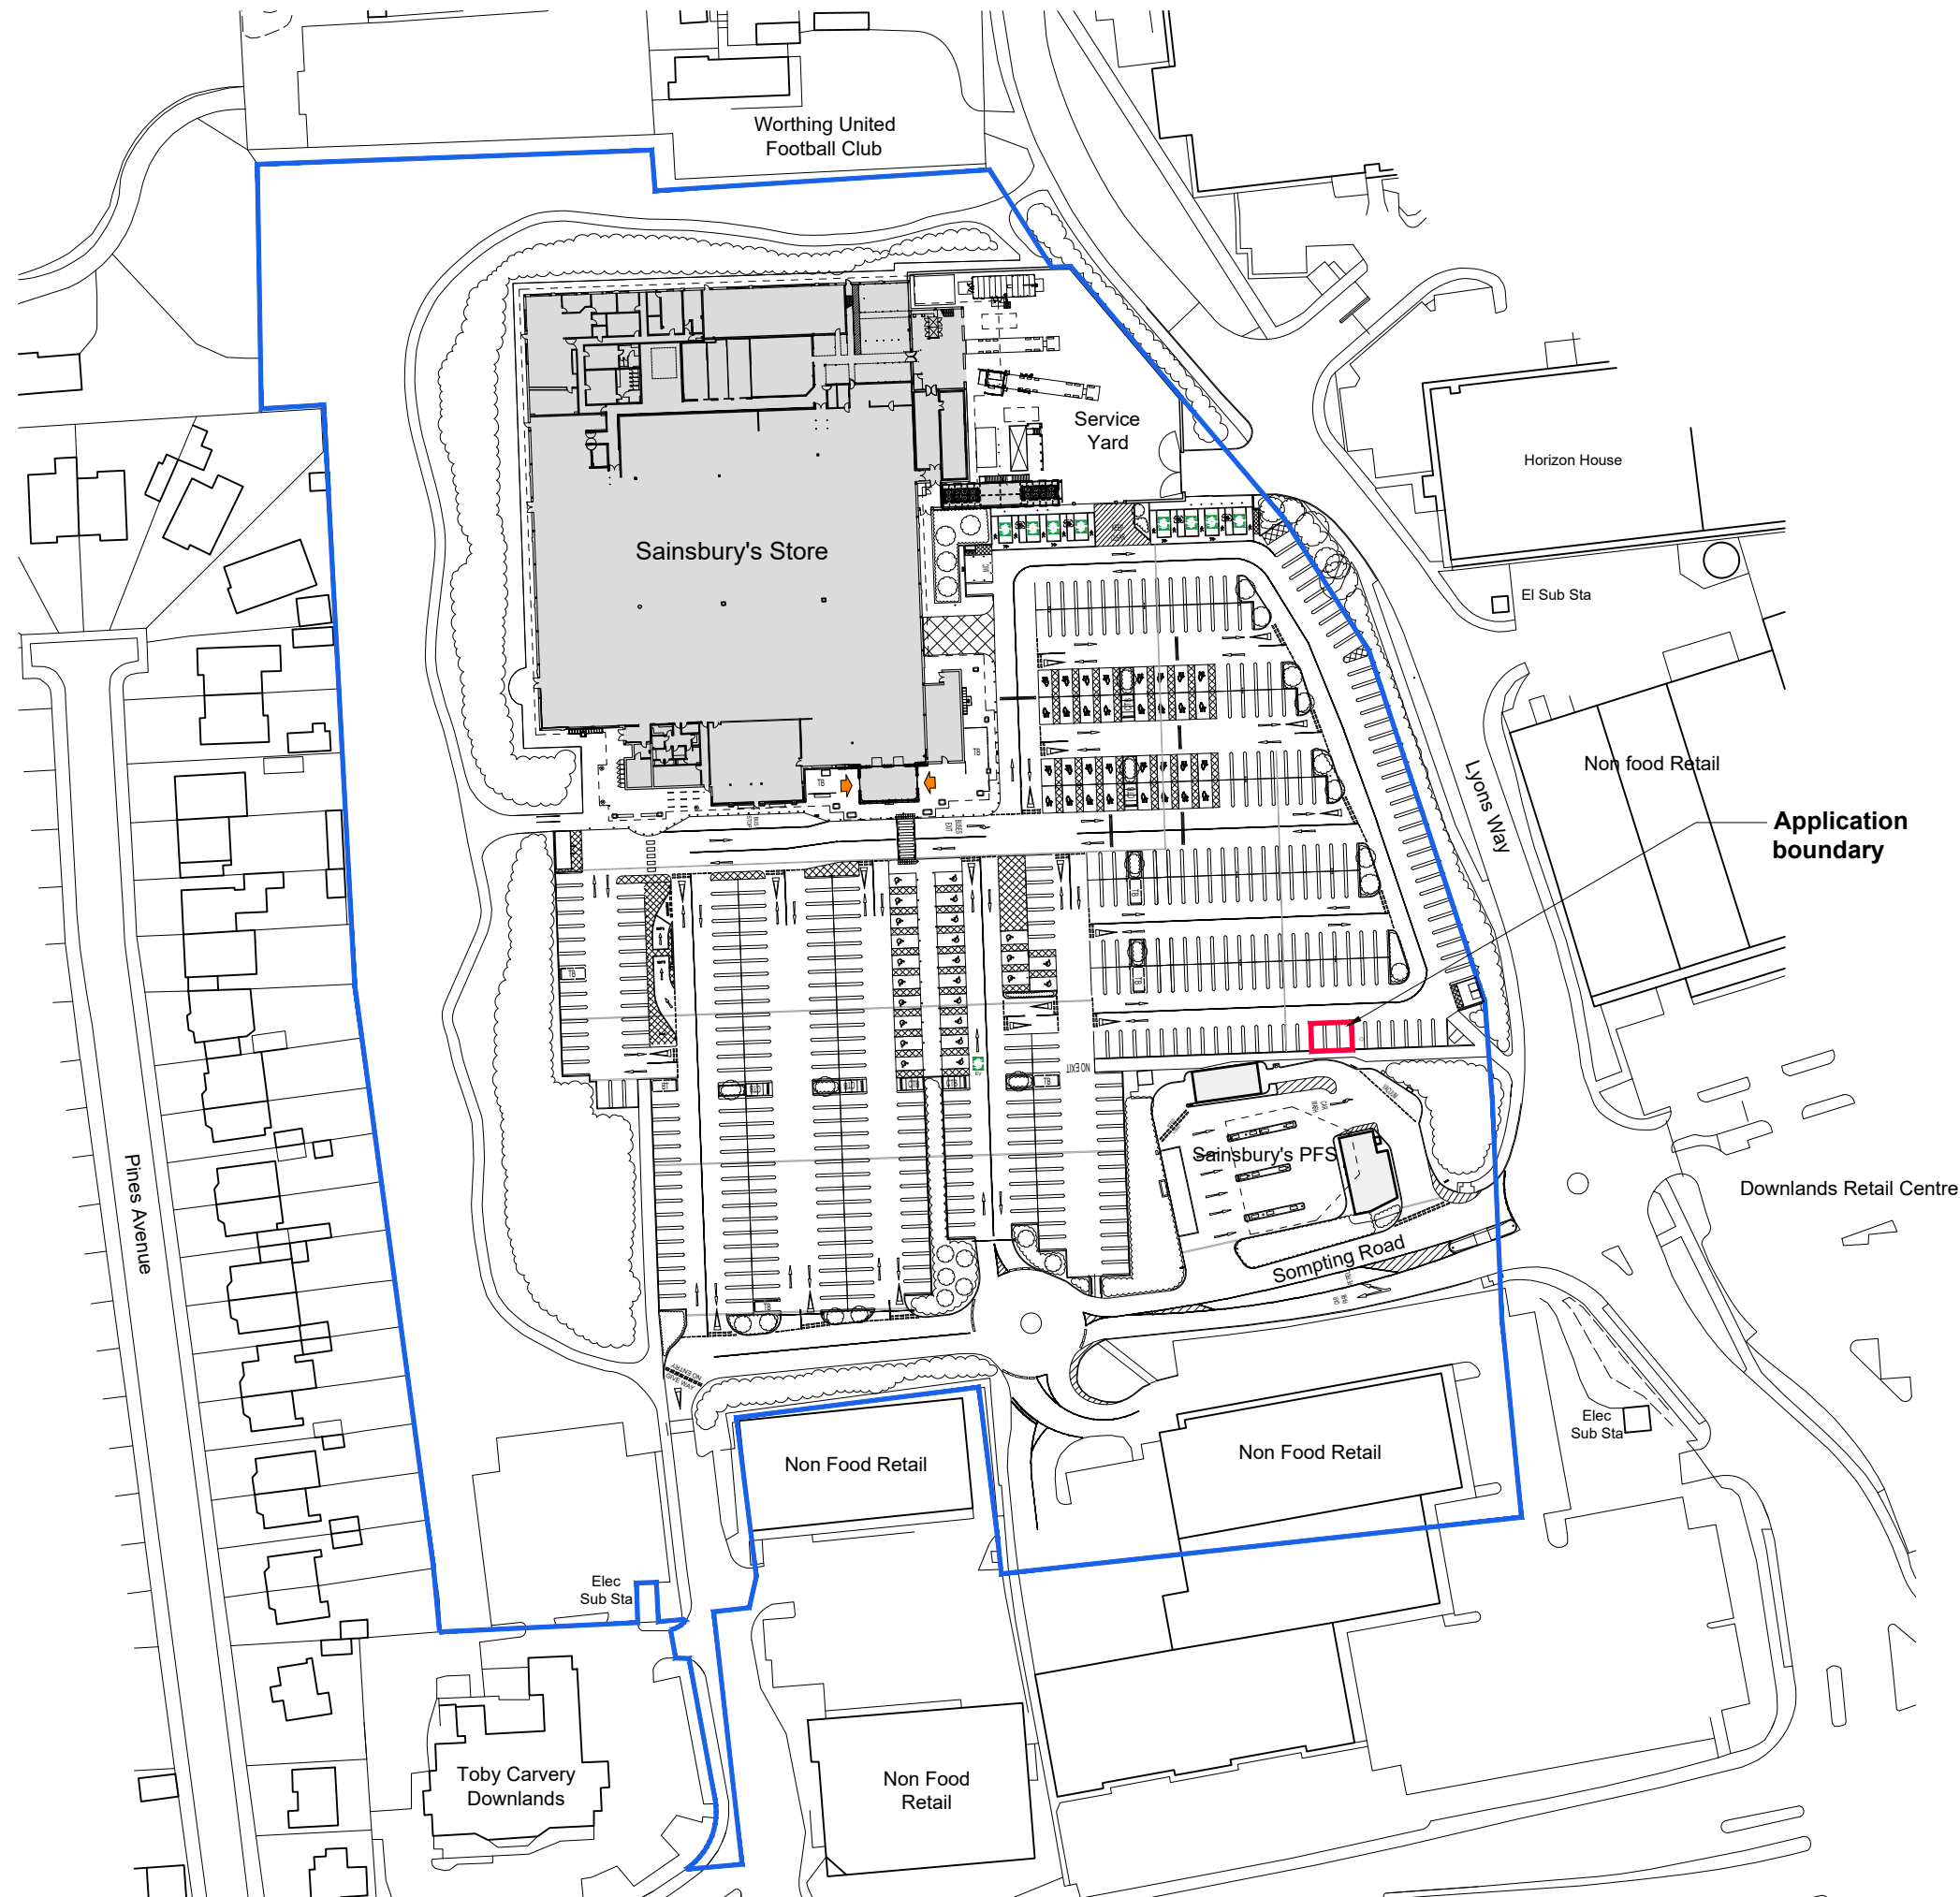

NOTES:
The boundaries & ownerships shown on this drawing are based on third party information provided by others. The author takes no responsibility for the accuracy of the information shown. Suitability of information shown is to be confirmed/approved by others prior to inclusion or reference in any documentation.

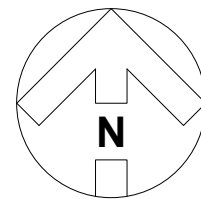

0m 25 50
1:1250

- Planning Application boundary
36 sqm (0.01 acres)
- Site Area
43,939 sqm (10.86 acres)

REVISION: 1 BY: RHM CHECKED: DATE: 10/04/2026
Initial issue

STATUS
A3 | PLANNING

CLIENT

Sainsbury's

PROJECT
**PROPOSED
'WE BUY ANY CAR' POD
LYONS FARM**

TITLE

SITE LOCATION PLAN

Hadfield Cawkwell Davidson

Broomgrove Lodge, 13 Broomgrove Rd, Sheffield, S10 2LZ T 0114 266 8181 www.hcd.co.uk

HCD PROJECT NO. 24022	SCALE 1:1250 @ A3	REV. 1
---------------------------------	-----------------------------	------------------

ASSET-ID-PROGRAMME CODE AS-1778_1847	ORIGINATOR HCD	DIVISION Z07	LEVEL 00	TYPE-ROLE-NUMBER SK-A-9639
--	--------------------------	------------------------	--------------------	--------------------------------------

S:\Architecture\24022\Drawings\IDR - Plotsheets\Lyons Farm\SK-A-9639 - Site Location Plan - Lyons Farm PL.dwg | © HCD