



Proposed Ground Floor Plan 1:50

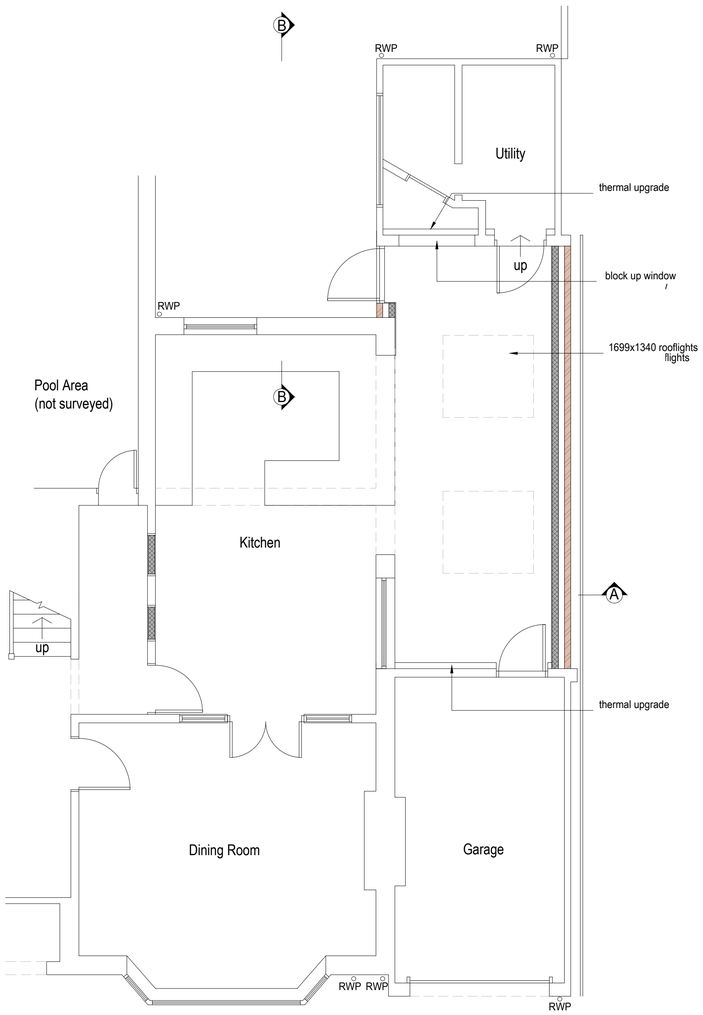


Pr
Proposed First Floor Plan 1:50

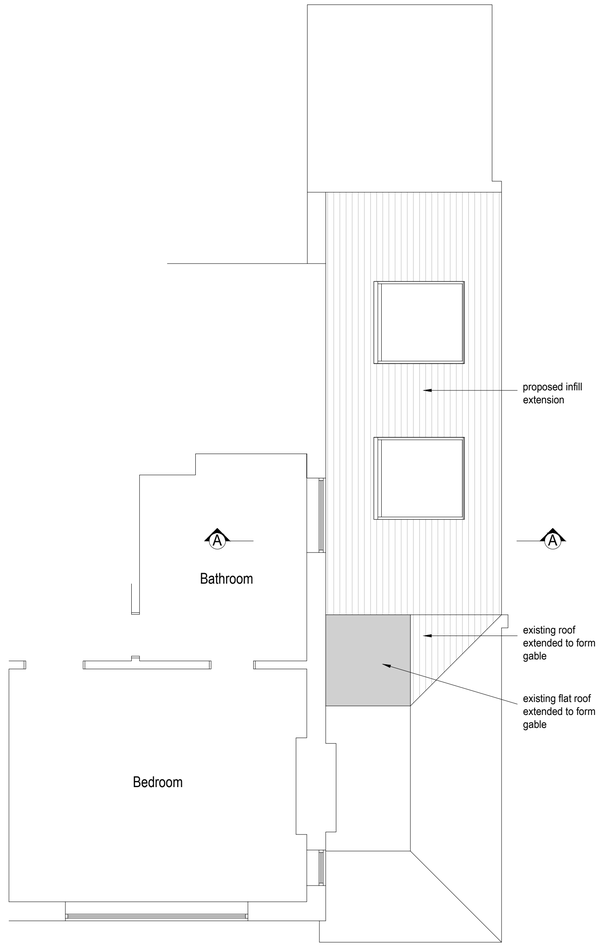

Block plan 1:500


0 10 20 30 40 50m

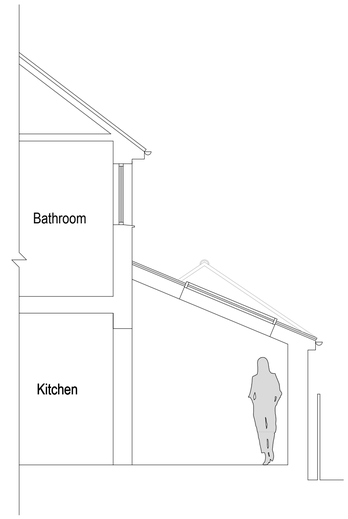


Proposed Section A-A 1:50



Proposed Side Elevation 1:100

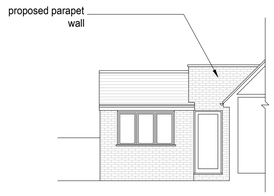

Proposed Side Sectional Elevation BB 1:100

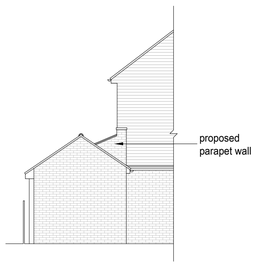

Proposed Rear Elevation 1:100

1:100 0 1 2 3 4 5 6 7 8 9 10m

1:50 0 1 2 3 4 5 6 7 8 9 10m

amendments

bpm Architectural Services Ltd.

client: Mr and Mrs Johnson

project: 50 Offington Avenue
Worthing
BN14 9PJ

project ref: 2956 Drawing No. 02

drawing title: Proposed plans , elevations and sections

drawn by: J Boys

date: May 24 scale: 1:50/100@ A1

www.bpmnet.co.uk
info@bpmnet.co.uk

Do not scale off drawing, check all dimensions on site before all work is commenced

All goods materials workmanship to conform with current building regs BSS and COP's