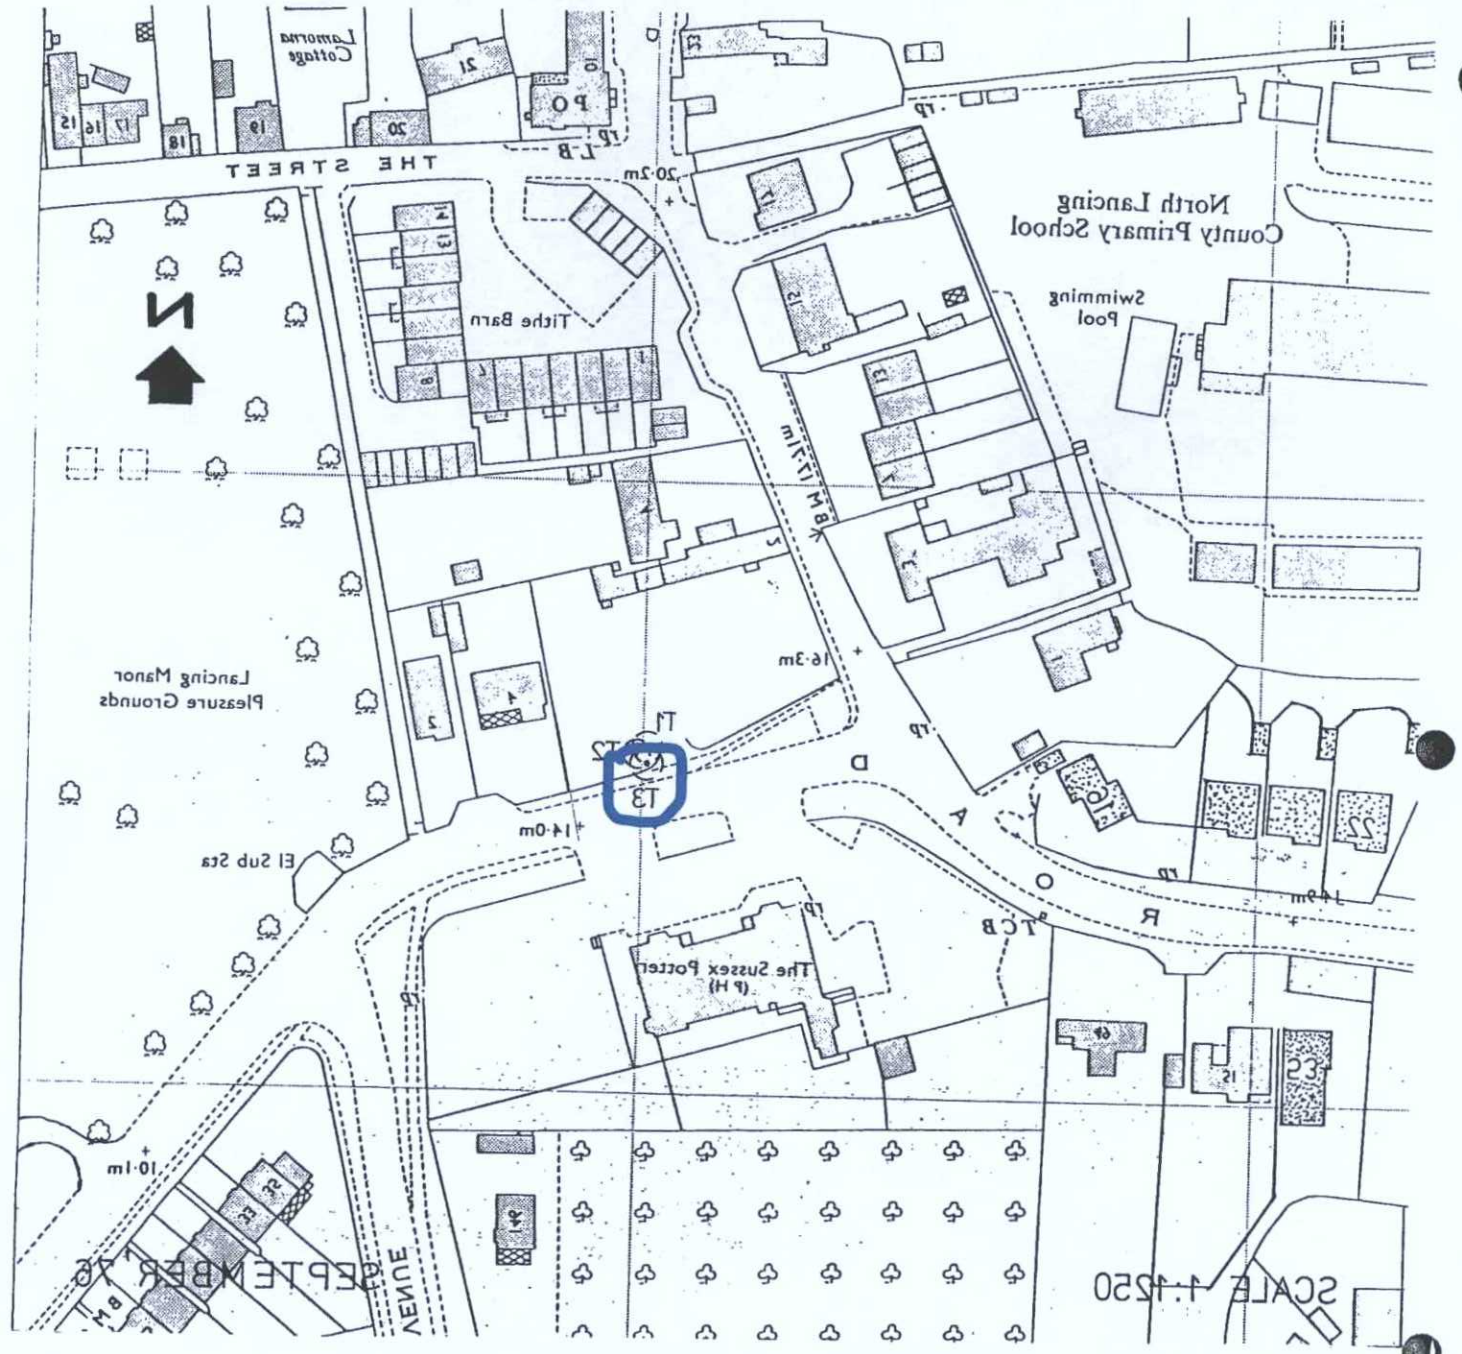

TREE PRESERVATION ORDER NO. 14/76/(L).
LAND WEST OF 4, MANOR ROAD, LANCING.

PLAN NO:
TP/14/76.

ADUR DISTRICT COUNCIL

PLANNING DEPARTMENT

Planning Officer:
G. JAMES FISHER, Dip.Arch., A.R.I.B.A., Dip.TP., M.R.T.P.I.

Town Hall . High Street . Shoreham-by-Sea . Sussex BN4 5EJ
Telephone Shoreham-by-Sea 4242

4

FIRST SCHEDULE

TREES SPECIFIED INDIVIDUALLY*

(encircled in black on the map)

No. on Map.	Description.	Situation
T12 T2	Two Sycamore	Land West of 4
T3	One Ash	Road Lancing

TREES SPECIFIED BY REFERENCES TO AN AREA*

(within a dotted black line on the map)

No. on Map.	Description.	Situation
None		

GROUPS OF TREES*

(within a broken black line on the map)

No. on Map.	Description.	Situation
None		

ADUR & WORTHING PLANNING SERVICES	
PLAN	AWDM/0870/18
DATE VALID	– 5 JUN 2018

* The word "NONE" must be entered where necessary.