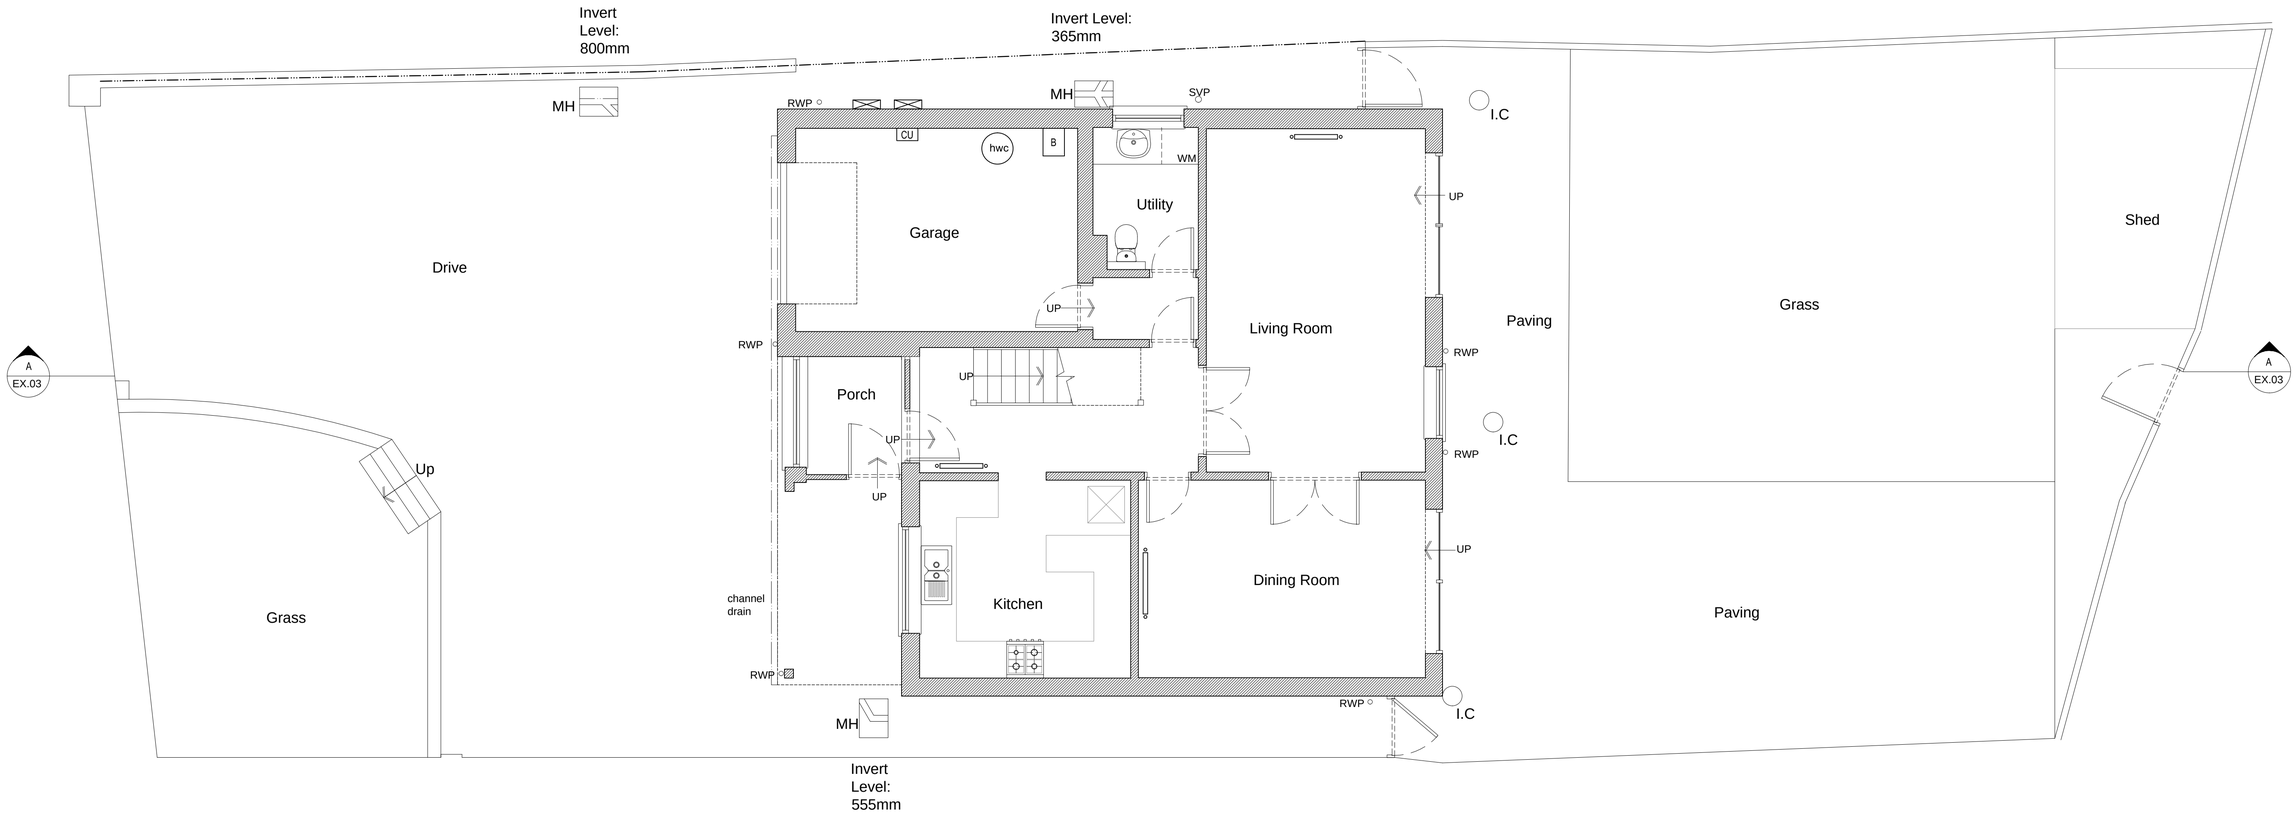


Ground Floor Plan 1:50

0 1 2 3 4 5 6 7 8 9 10

Scale In Metres

PLANNING ISSUE

DEACON + RICHARDSON
ARCHITECTS
email: design@drltd.co.uk
web: www.drltd.co.uk
tel: 01273 888080
253 Ditchling Road
Brighton
BN1 6JD

drawn	checked	RIBA stage				
CW	TR	MS	-	24.05.18	Planning Issue.	- -
			rev.	date	comment	auth. chkd.

©Copyright Deacon and Richardson Ltd.

client/job
Terry + Anglela Tan
Meadow Sweet
Old Salts Farm Road
Lancing

drawing title
Existing Ground Floor Plan EXISTING

scale/sheet size
1:50 @ A1

drawing number
3678.EX.01

revision
-

Do not scale off drawing except for Planning purposes. Check all dimensions on site before work is commenced. All goods materials workmanship to conform with current regulations BSS & COP.