ADDITIONAL

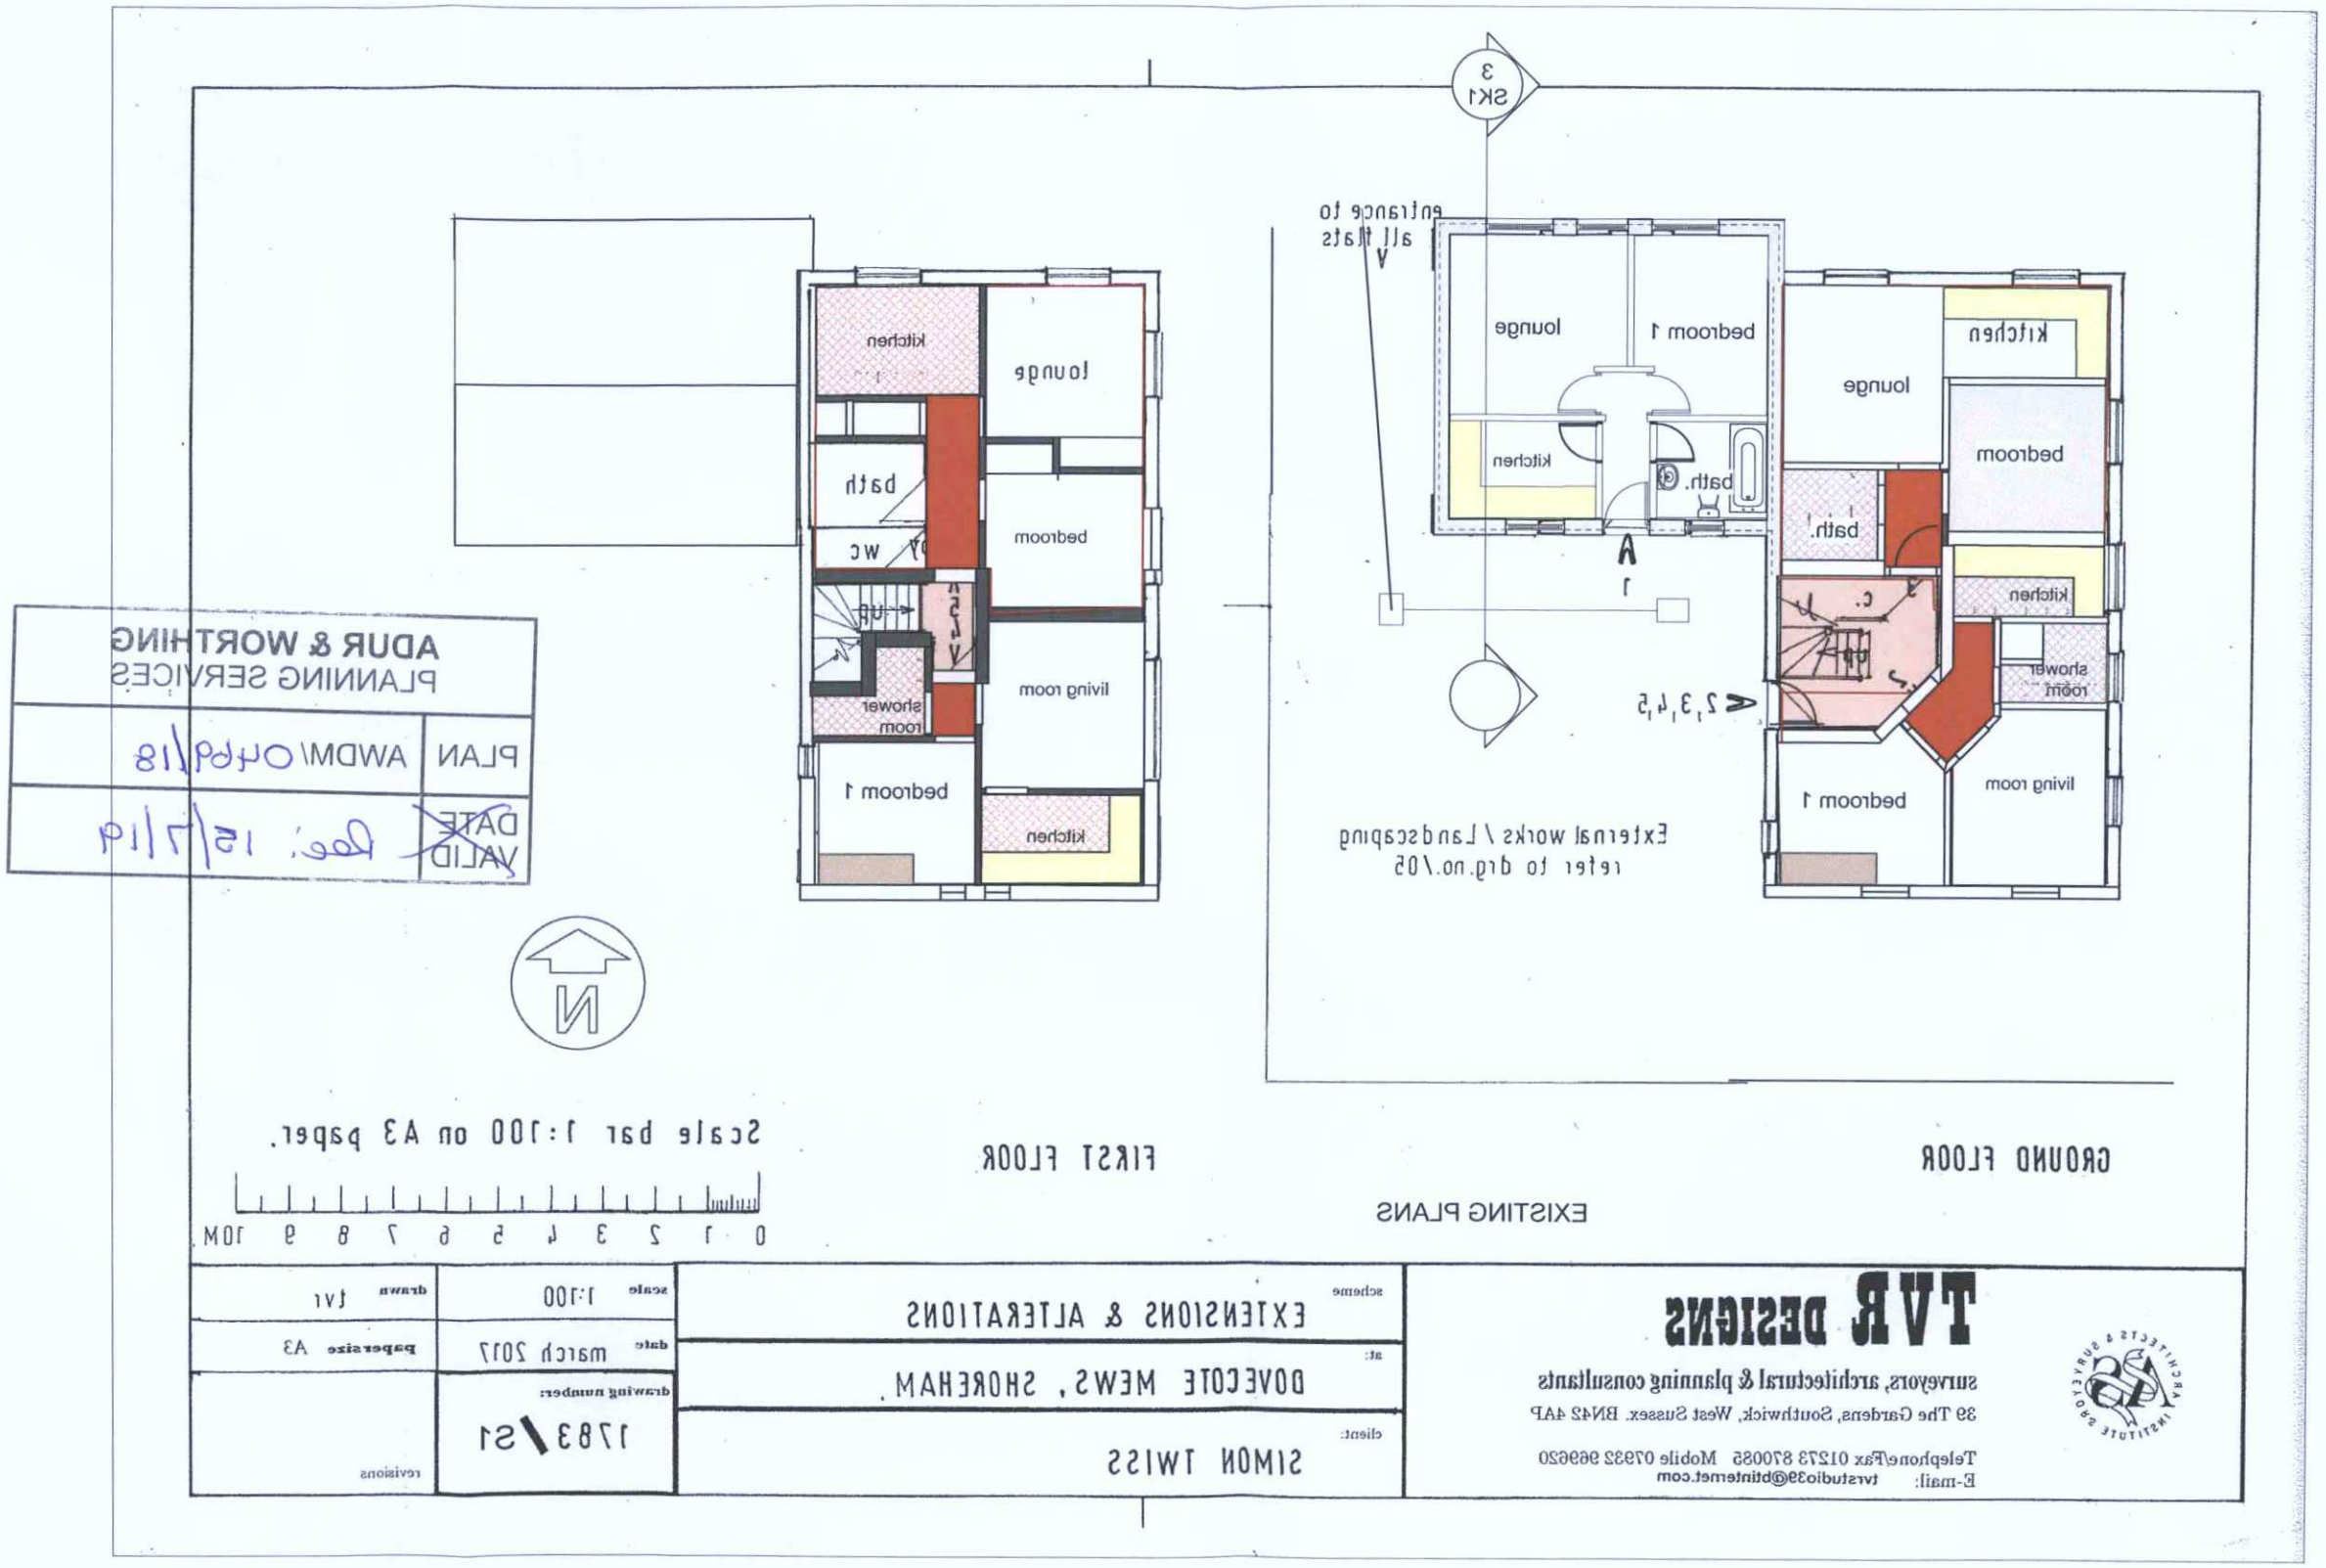

ADUR & WORTHING
PLANNING SERVICES
PLAN
AWDM/0469/18
DATE
VALID
Rec: 15/7/19
kitchen
lounge
bath
WC
bedroom
living room
shower room
bedroom 1
kitchen
entrance to all flats
lounge
bedroom 1
kitchen
bath
A
1
2,3,4,5
External works / Landscaping refer to drg.no./05
lounge
kitchen
bedroom
bath
kitchen
shower room
living room
bedroom 1
N
Scale bar 1:100 on A3 paper.
0 1 2 3 4 5 6 7 8 9 10M
GROUND FLOOR
FIRST FLOOR
EXISTING PLANS
TVR DESIGNS
surveyors, architectural & planning consultants
39 The Gardens, Southwick, West Sussex. BN42 4AP
Telephone/Fax 01273 870085 Mobile 07932 969620
E-mail: tvrstudio39@btinternet.com
scheme
EXTENSIONS & ALTERATIONS
at:
DOVECOTE MEWS, SHOREHAM.
client:
SIMON TWISS
scale 1:100
date march 2017
drawing number:
1783/S1
drawn tvr
paper size A3
revisions