
Scale Bar (1:100)

0m 5m 10m


Scale Bar (1:50)

0m 5m


Notes:
Materials to match those of the existing dwelling.

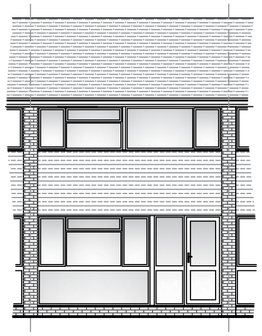


Proposed Front (East) Elevation (Scale 1:100)

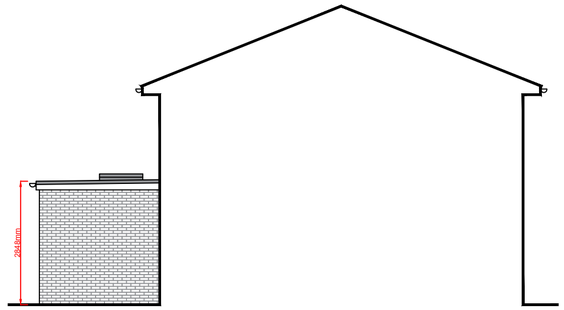


Proposed (South) Elevation (Scale 1:100)

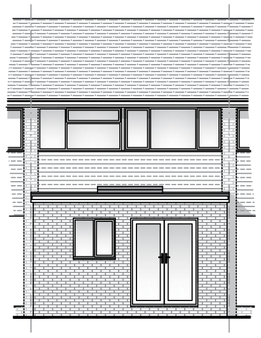


Proposed Rear (West) Elevation (Scale 1:100)

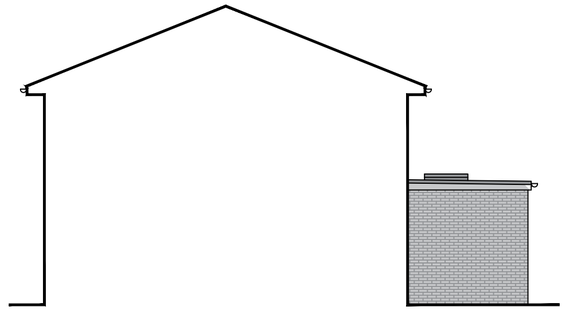


Existing Side (North) Elevation (Scale 1:100)

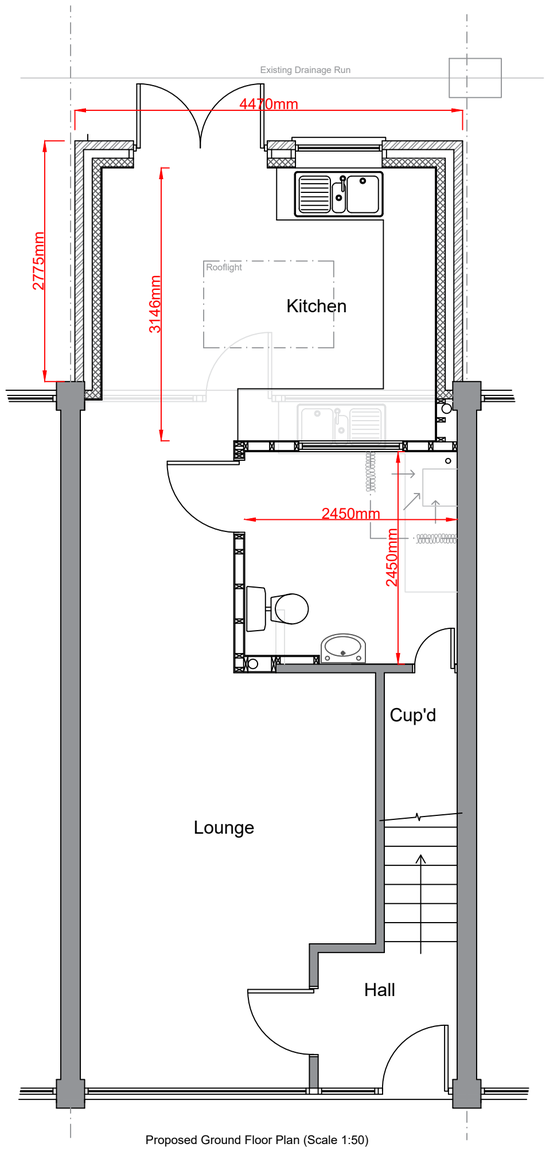

Proposed Ground Floor Plan (Scale 1:50)

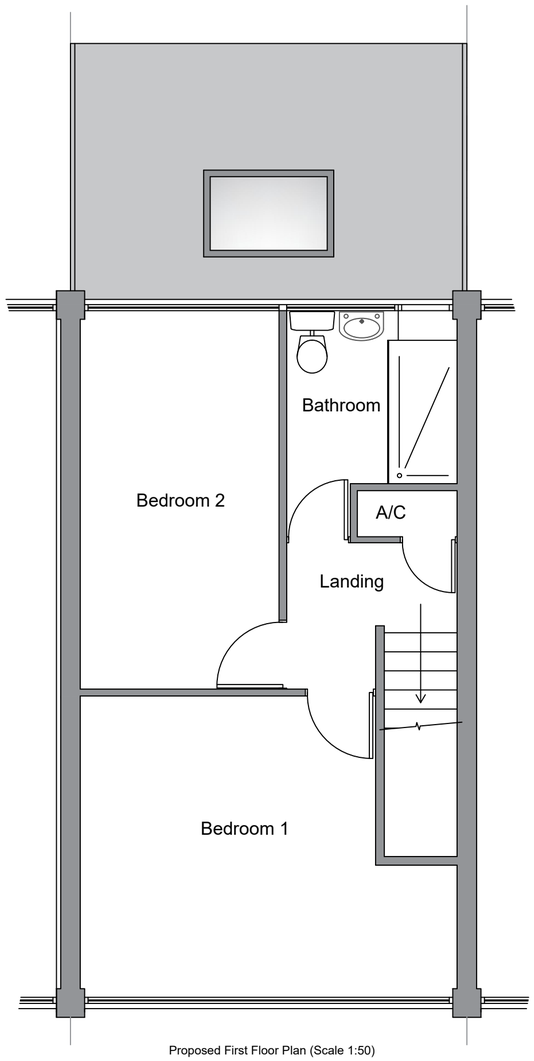

Proposed First Floor Plan (Scale 1:50)

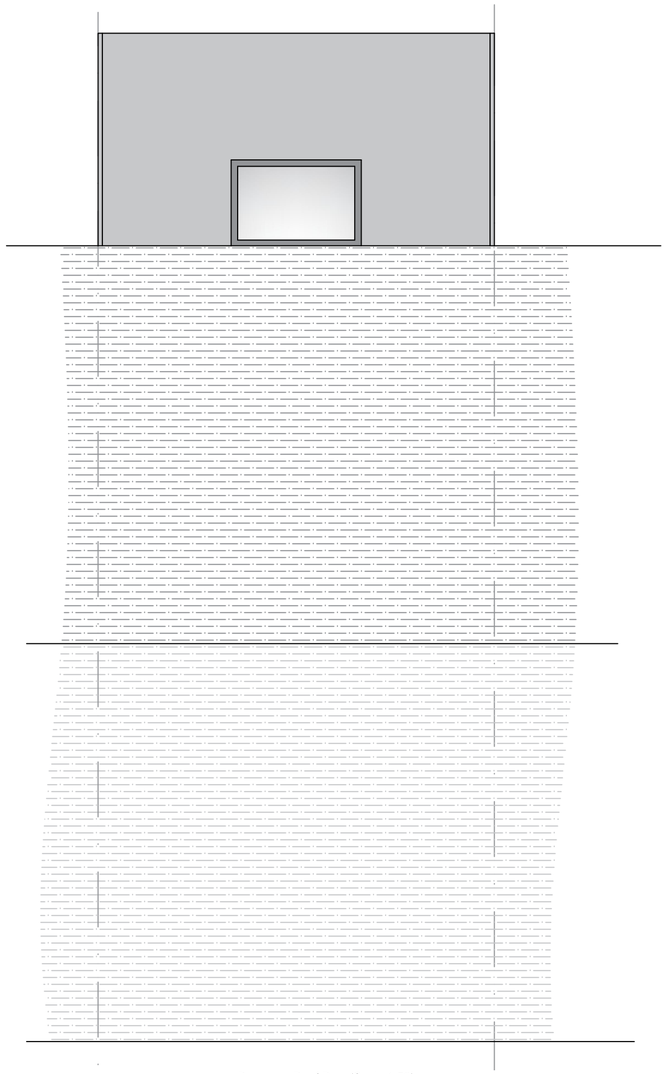

Proposed Roof Plan (Scale 1:50)

B	Oct 2023	Dimensions added
A	Aug 2023	Note added

revisions

DOWNSVIEW ASSOCIATES
Chartered Surveyors
Little Acorns, Hampers Lane, Storrington, West Sussex, RH20 3HZ
Tel: 01903 746367 Mob: 07525 849695
Email: mail@downsview-surveyors.co.uk
RICS

address
3 The Tynings
Lancing
West Sussex
BN15 8PW

project
Proposed Rear Extension

title
Proposed Layouts and elevations

scale:	date:	revision:
As noted @ A2	August 2023	B

drawing number
2023.388.02