NOTES.


(i) This drawing is not to be scaled by contractors , work to figured dimensions only, confirmed on site.


(ii) This drawing is to be read in conjunction with all relevant architectural drawings, detailed specifications where applicable and all associated drawings in this series.

(iii) Any discrepancy on this drawing is to be reported immediately to the owner for clarification.

(iv) The contractor is responsible for all temporary works and for the stability of the works in progress.

(v) Copyright for all drawings/designs part or full shall remain with PN structural design in accordance with the Copyright Act 1988

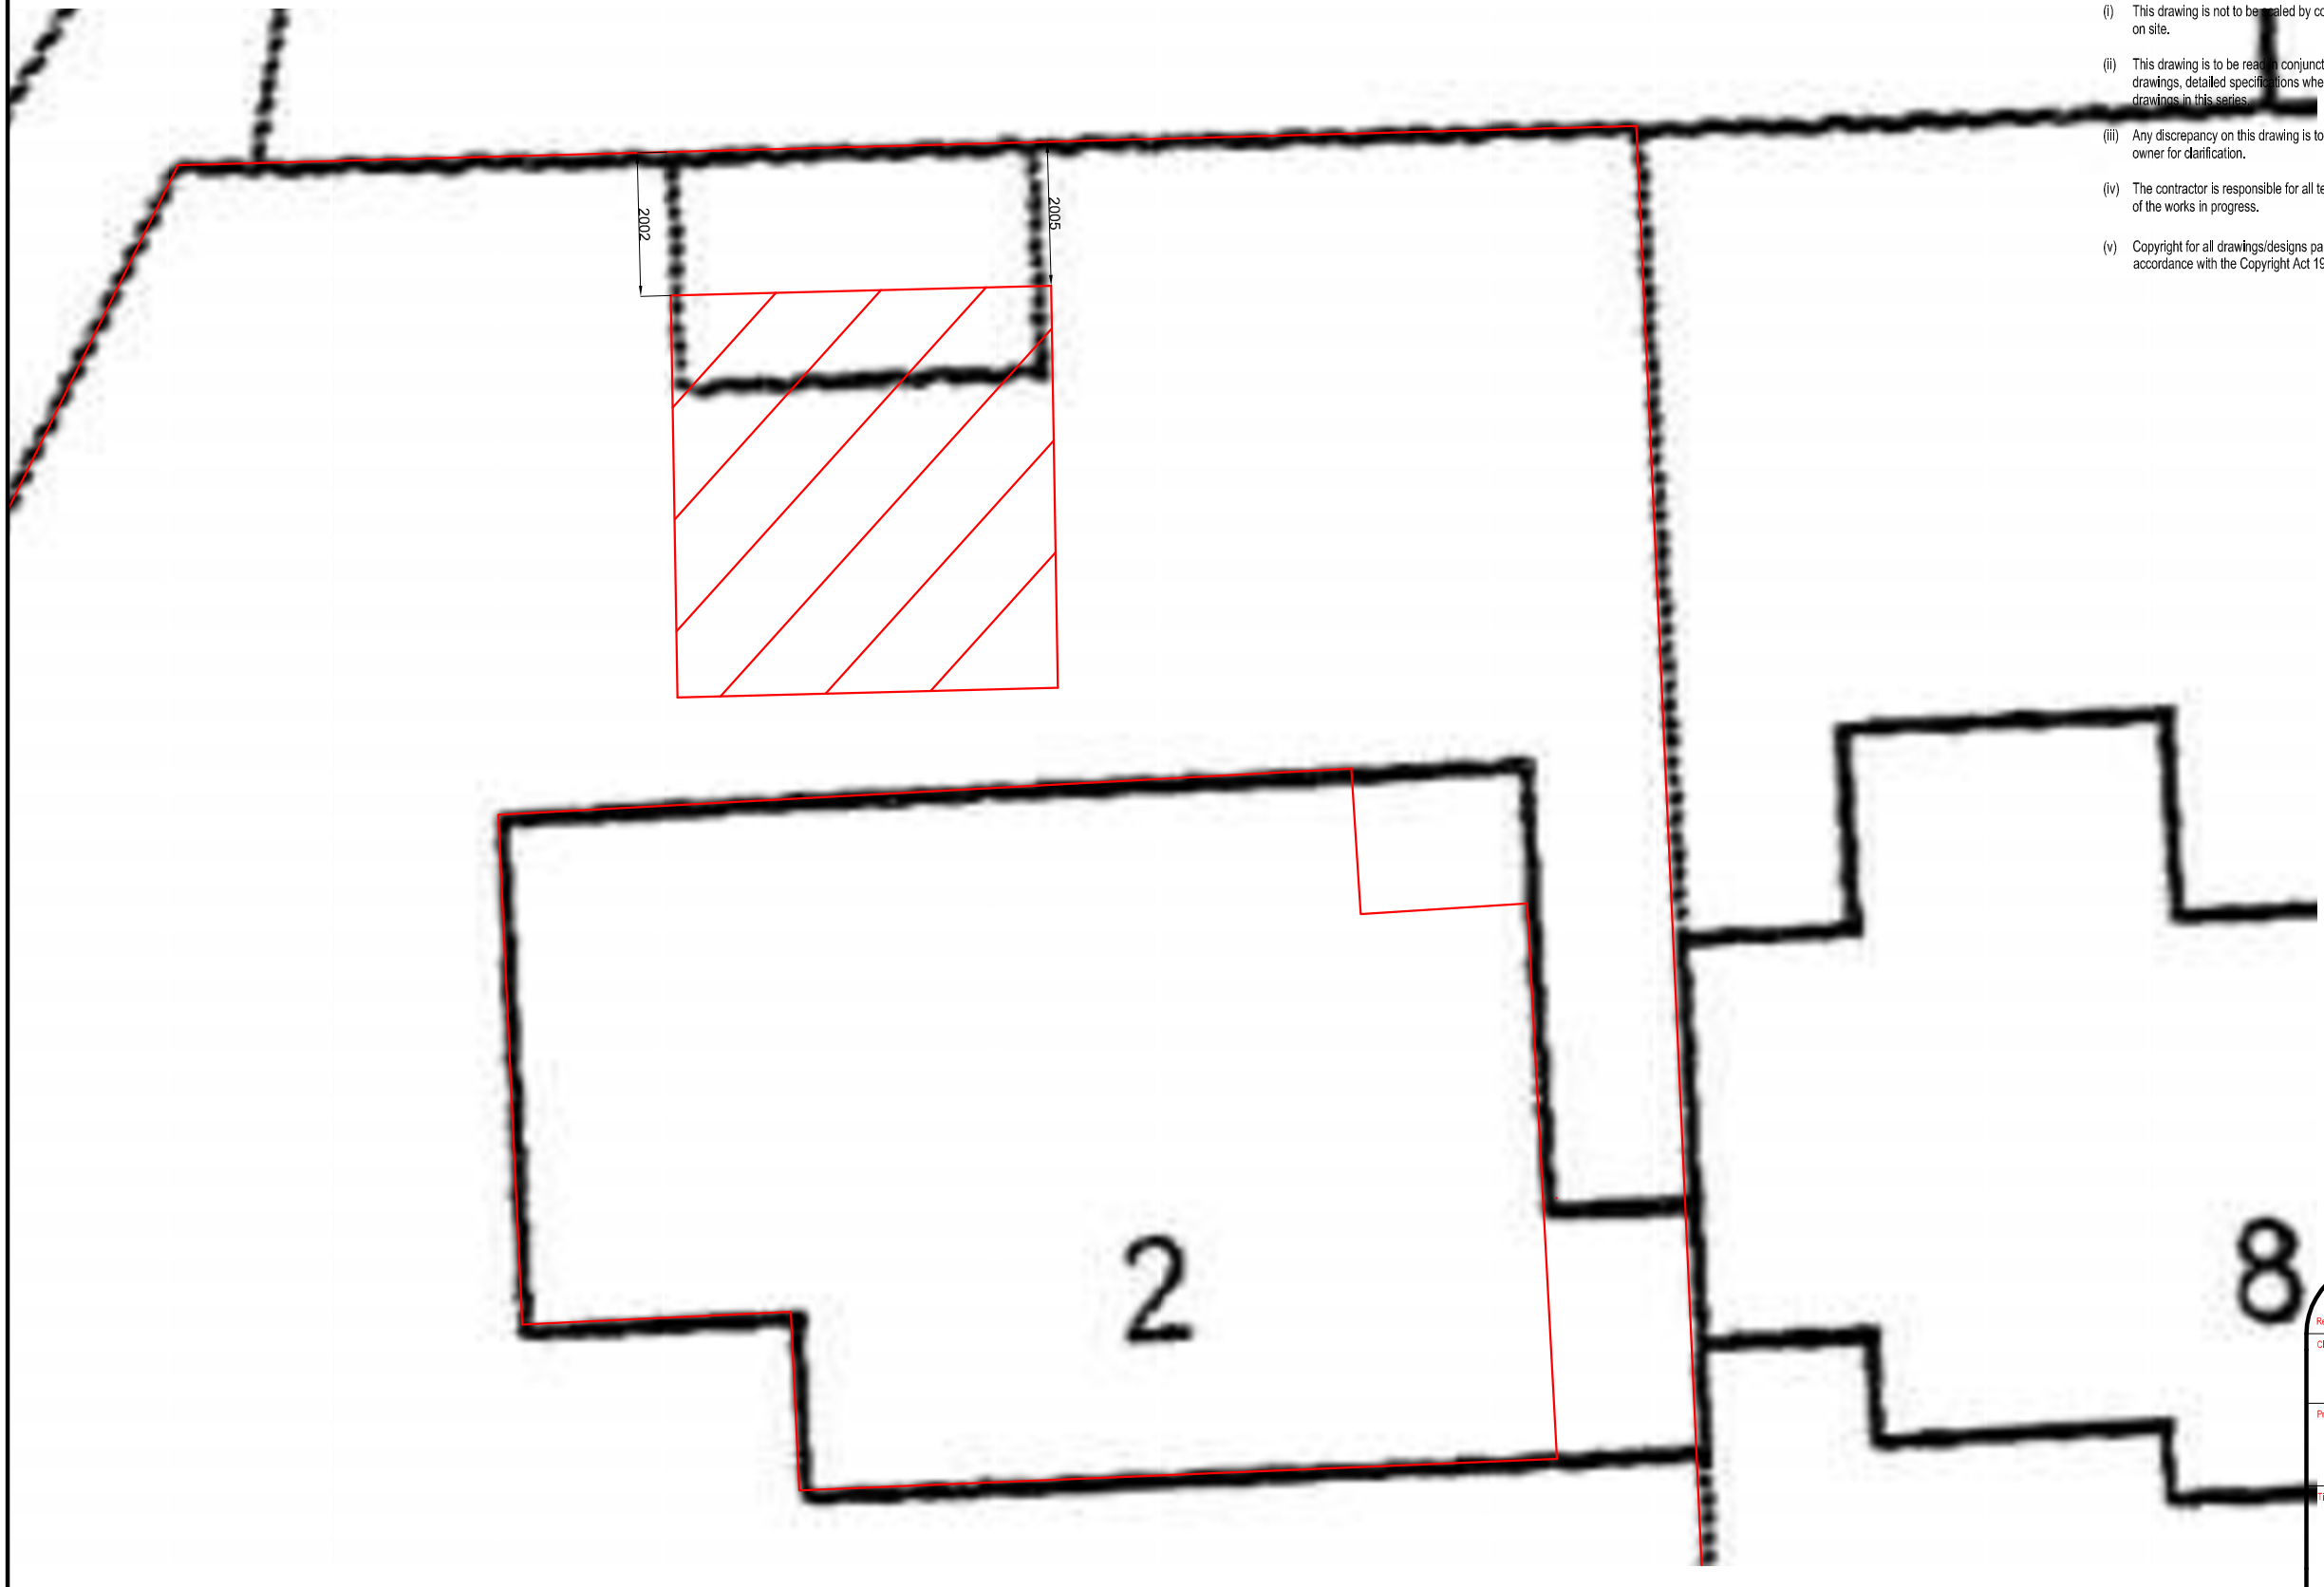

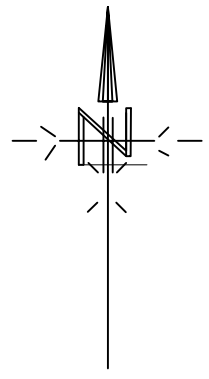

Scale in Metres

0 1 2 3 4 5 6 7 8 9 10

for 1:100

© Copyright

Revision	Date

Client
Mr E. Riccio

Project
2, Haynes Ave
Worthing
BN14 7JY

Title
layout

PN structural design
Mobile 07767 481463
Phong Nguyen
PN Structural Design

Scales	Date	Drawn
1:100	Oct 2023	KEL
Project No.	Paper Size	Dwg. No.
	A3	005