

0m 2m 4m 6m 8m 10m

VISUAL SCALE 1:100 @ A3

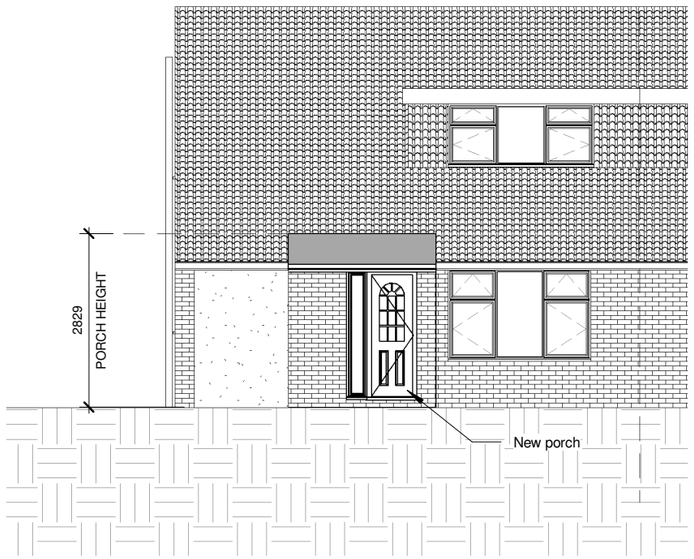

1 ELEVATION FACING NORTH

1 : 100

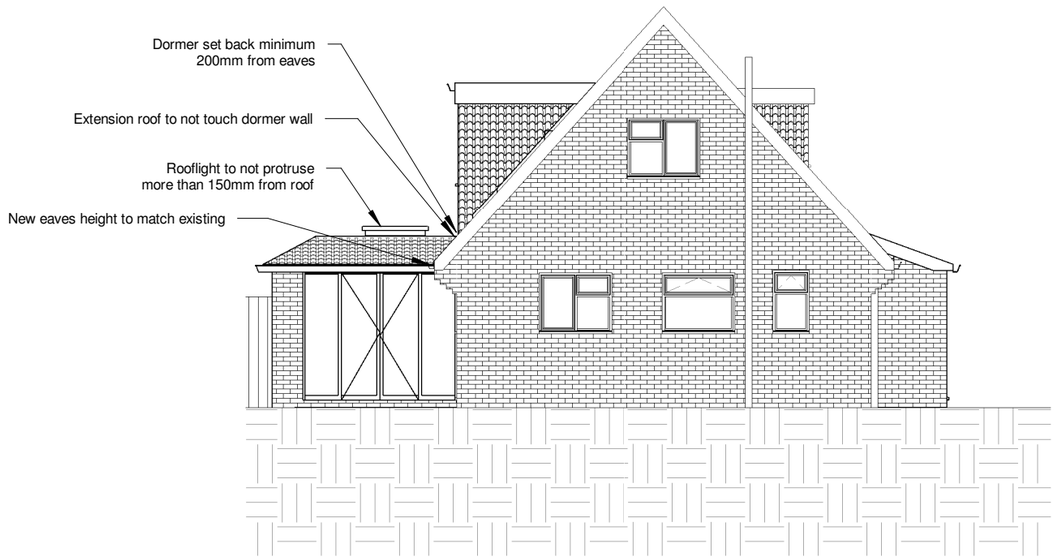


2 ELEVATION FACING EAST

1 : 100


DORMER VOLUME CALCULATION
Height of dormer = 2.42m
Projection of dormer = 2.3m
Length of dormer = 6.98m

EXTERNAL VOLUME OF DORMER = 2.42 x 2.3 / 2 = 2.78^3
2.78 x 6.98 = **$19.40m^3$**

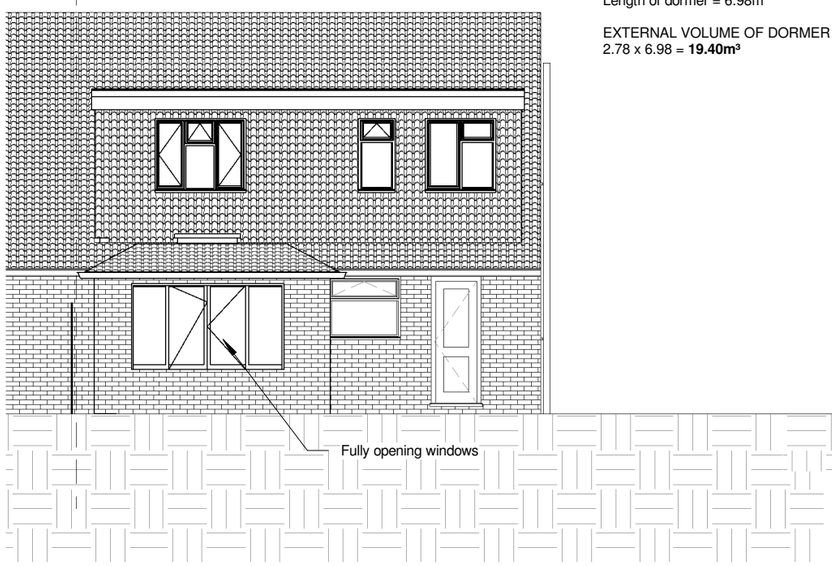

3 ELEVATION FACING SOUTH

1 : 100

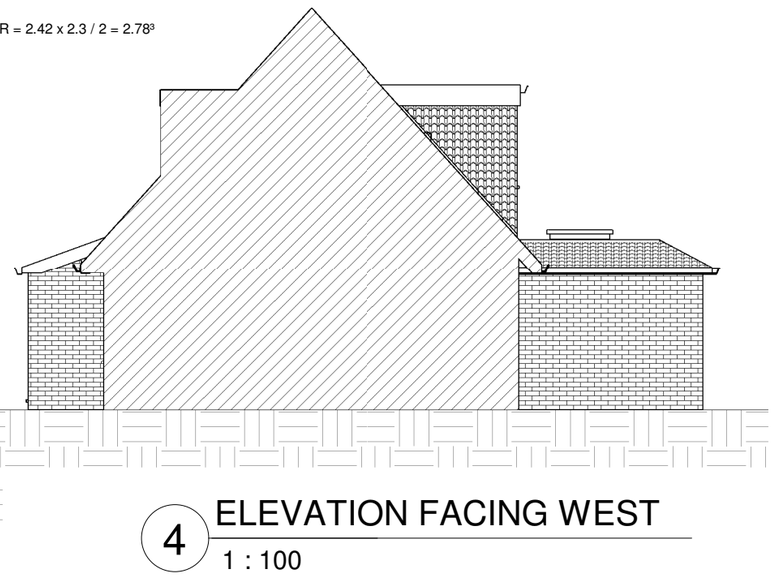

4 ELEVATION FACING WEST

1 : 100

KRONA DESIGN
ARCHITECTURAL DESIGN & DRAFTING
4 Union Place | Worthing | BN11 1LG
info@kronadesign.co.uk | kronadesign.co.uk
Tel: 01903 256150 Mob: 07827 994111

PROJECT
Extension, Porch & Loft Conversion

ADDRESS
32 Ashwood Close
Worthing

TITLE
Proposed Elevations

CLIENT
Mr & Mrs Jordan

DRAWN	STATUS	DATE
JLB	Design	20/10/23

SCALE (@ A3)	PROJECT NUMBER
1 : 100	KD.1501

DRAWING NUMBER	REV
A.201	

© KRONA DESIGN