DO NOT SCALE FROM THIS DRAWING

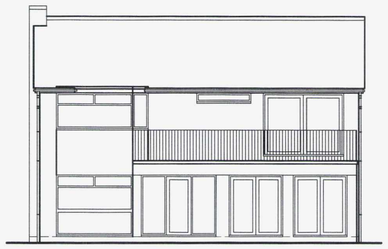

South Elevation



East Elevation



North Elevation

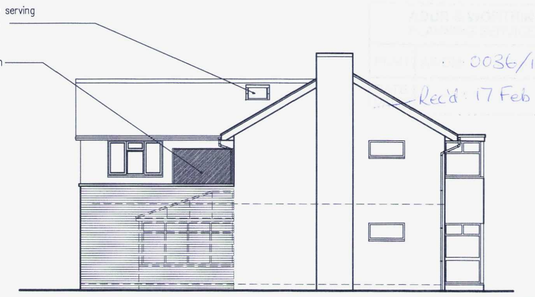

West Elevation

Planning Department
Application No: 0036/17
Rec'd: 17 Feb 2017

AMENDMENT

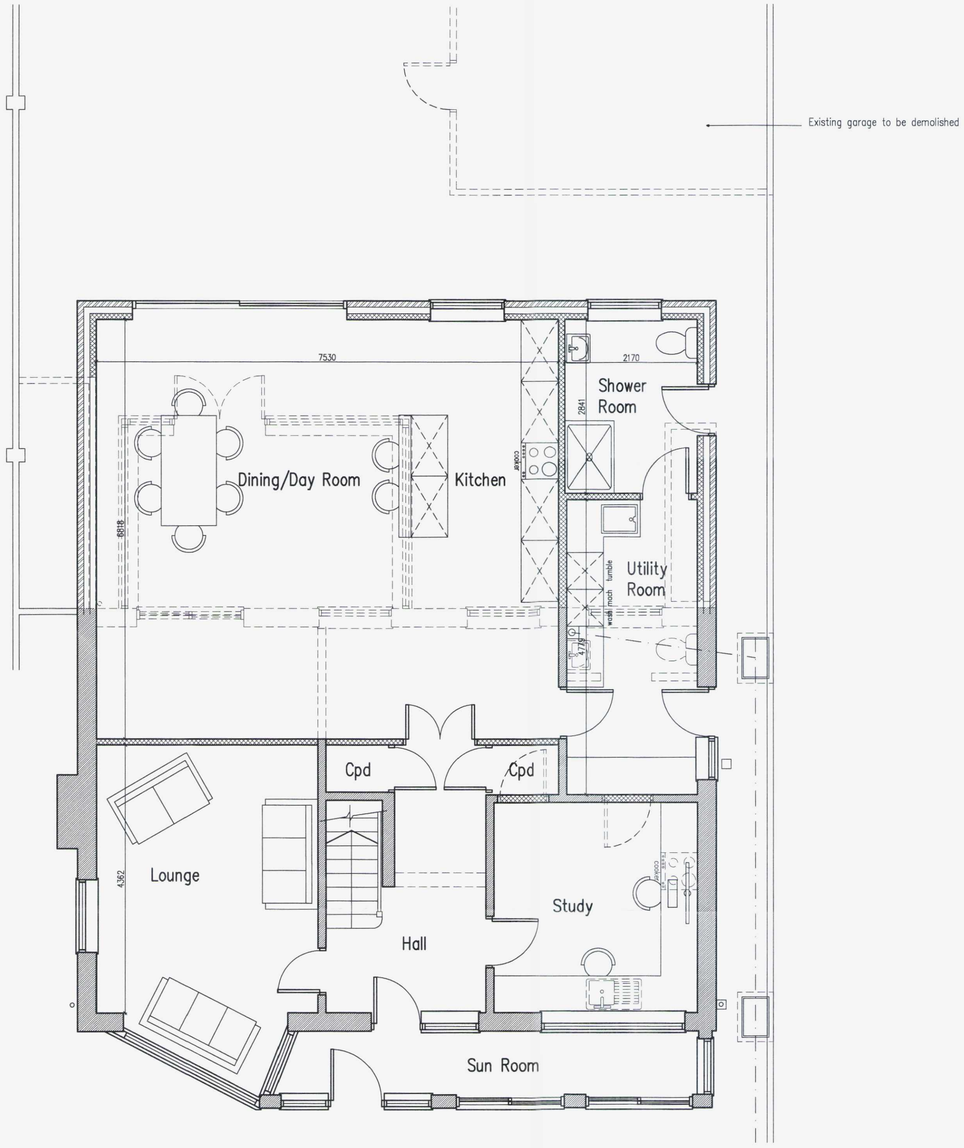

Ground Floor Plan

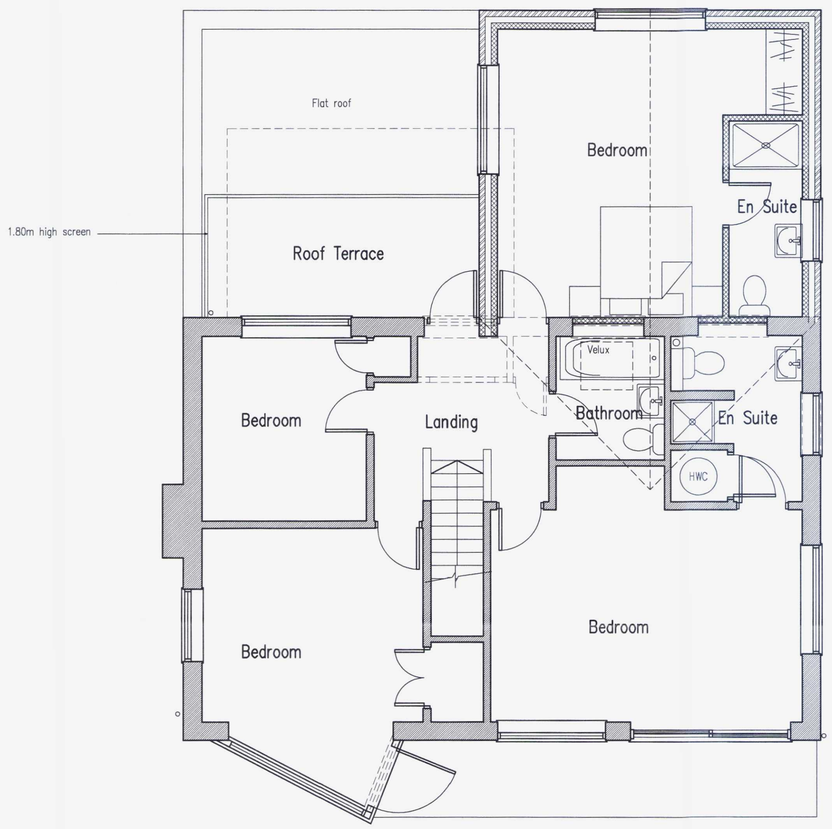

First Floor Plan

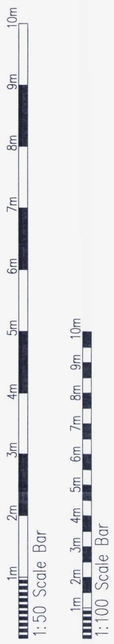

B	17.02.17	Roof terrace reduced in depth
A	19.12.16	Client's requirements added

Proposed Two Storey Rear Extension At: 175 Old Fort Road, Shoreham-By-Sea, West Sussex

rja Planning & Building Consultants Ltd.
1st Floor
10 High Street
Shoreham-By-Sea
West Sussex BN43 5DA
t: 01273 467297 mob: 07971 375739
e: rex@rjapbc.co.uk web: www.rjapbc.co.uk

Chartered Institute of Architectural Technologists

PROJECT: 175 Old Fort Road, Shoreham-By-Sea, West Sussex

DRAWING TITLE: Proposed Floor Plans & Elevations

CLIENT: Mr & Mrs J. Ollerton

DWG NO: 16617-01

REVISION: B

SCALE: 1:50, 1:100 @ A1

DATE: 07.12.16

DRAWN: rex