PROPOSED ELEVATIONS 1:100@ A3

0 1 2 3 4 5m
metres



FRONT

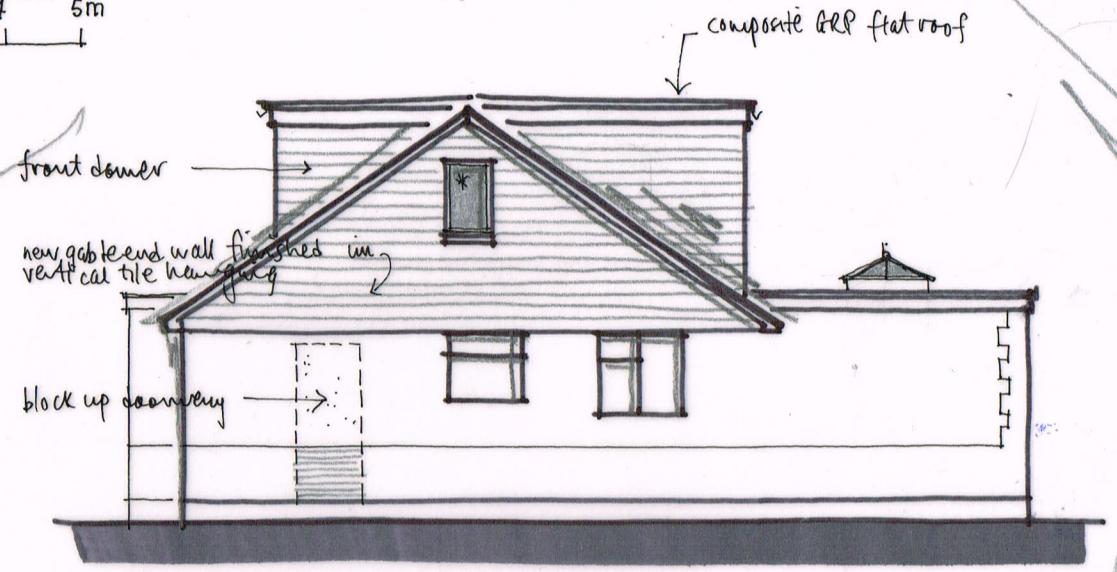

SIDE (n)

* obscure glazed windows.

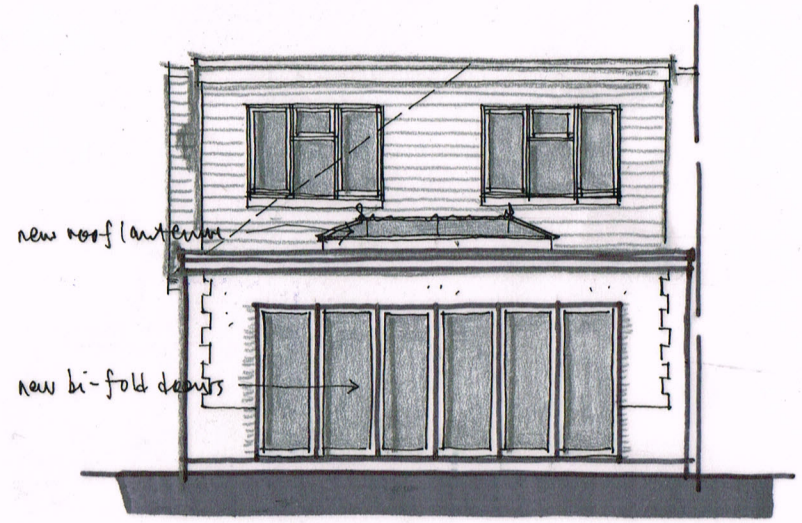

REAR

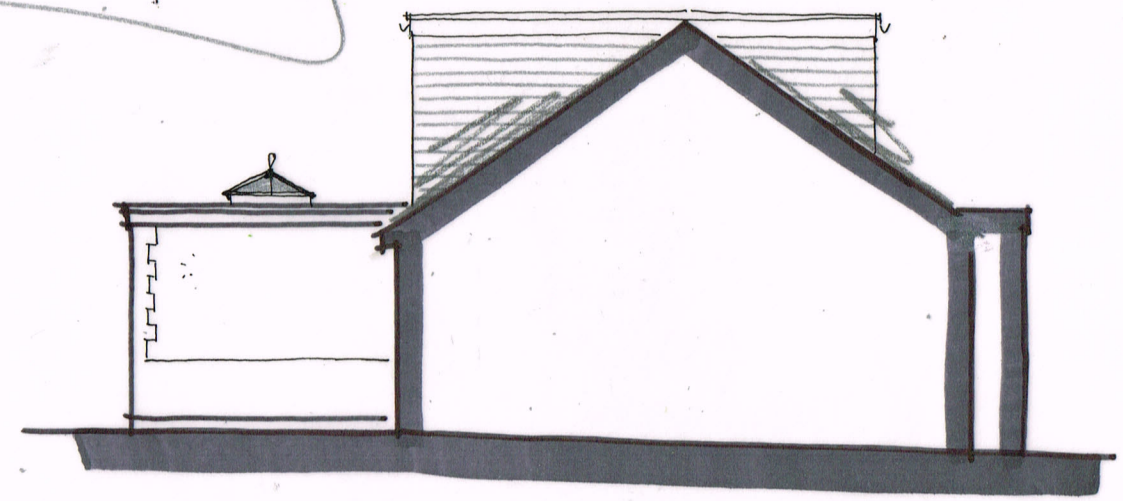

SIDE (s)

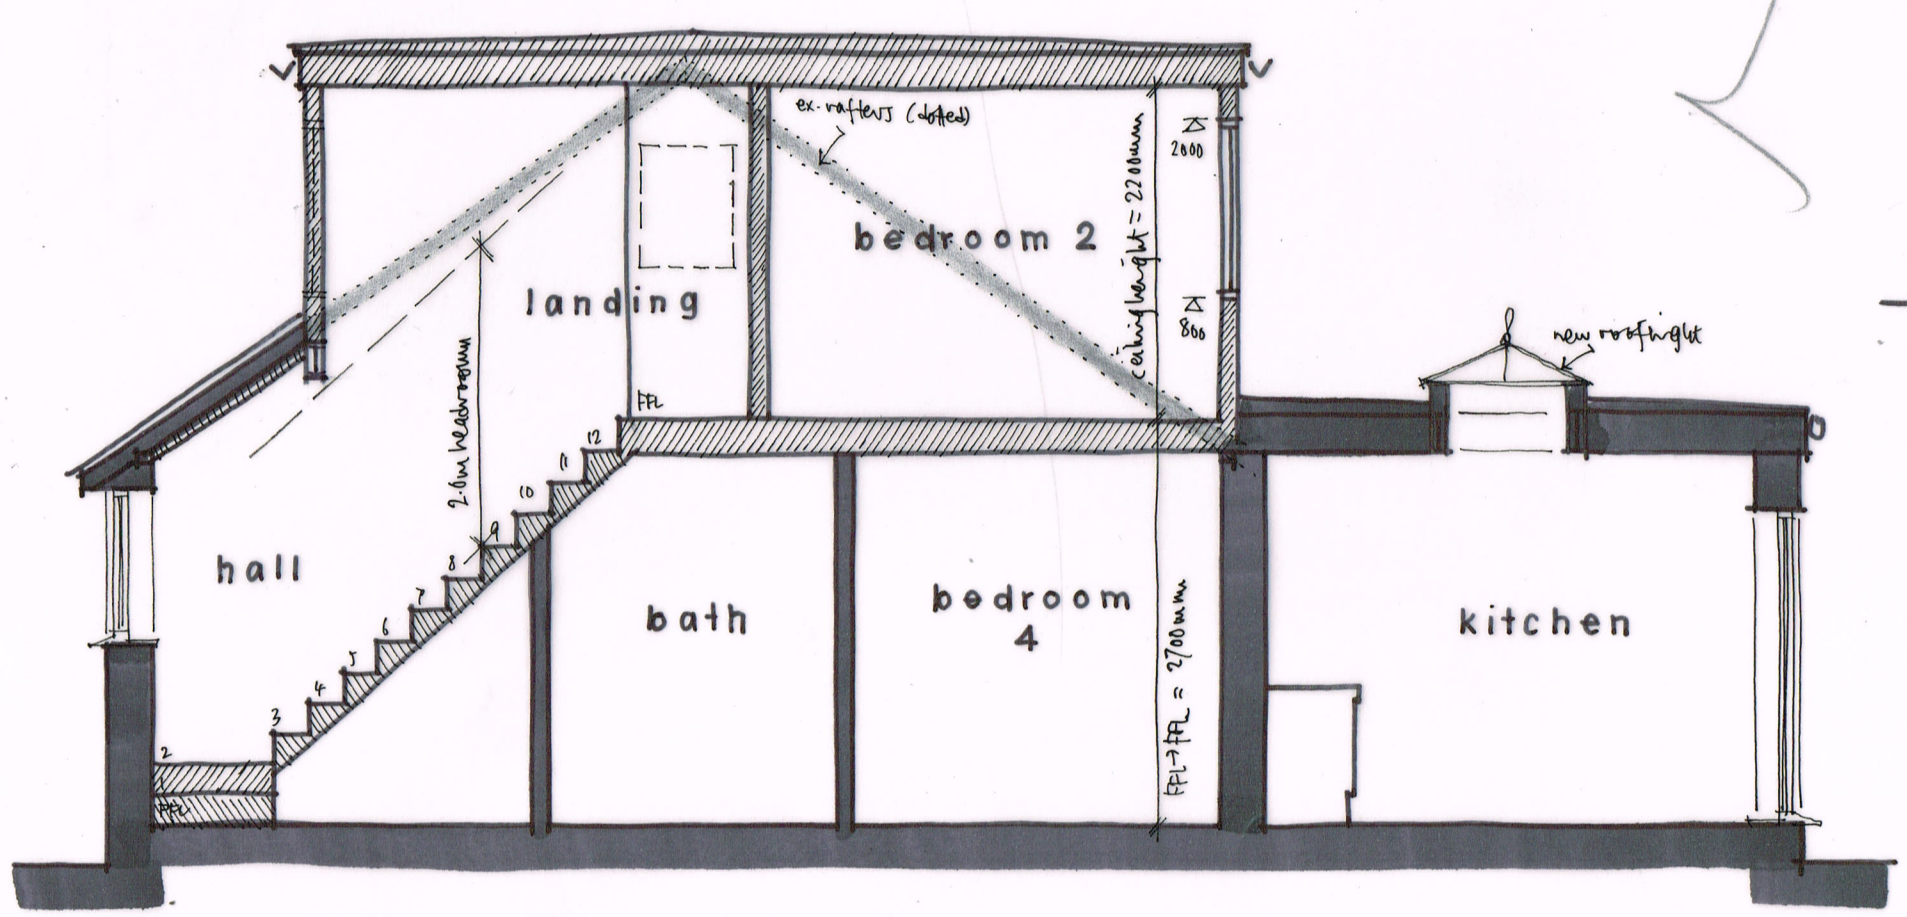

SECTION A-A 1:50

Wayne Gander MCIAT
Architectural Technologist
98 Durrington Lane
Worthing
West Sussex BN13 2RQ
Tel. 01903 694817

9 HILLSIDE ROAD, SOMPTING
Proposals 03

March 2019