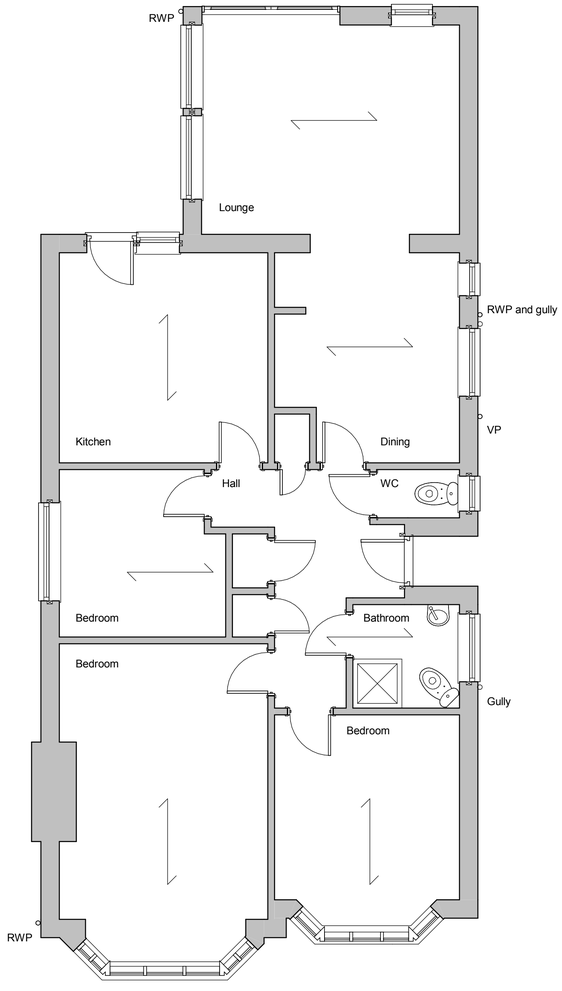

MH

MH

Ground Floor



Side Elevation

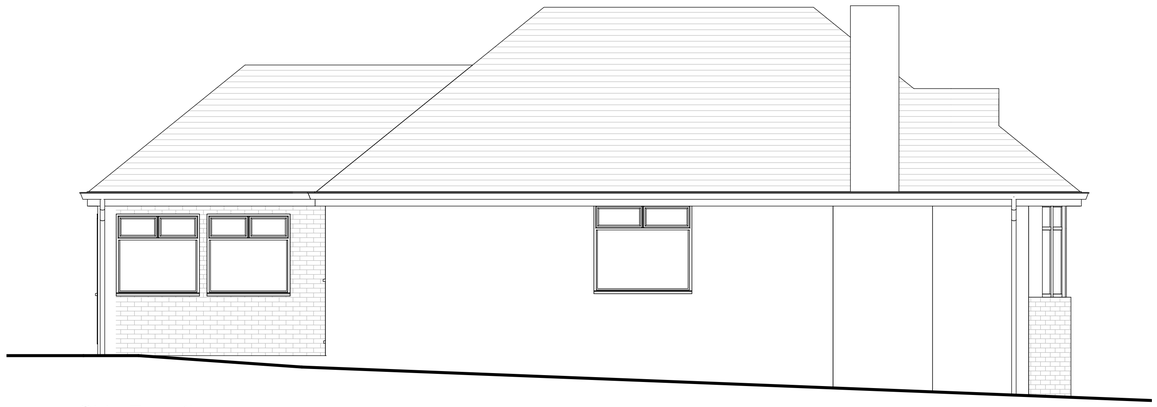

Side Elevation



Front Elevation



Rear Elevation

Revisions

0.5 0 0.5 1 1.5 2 2.5

SCALE 1: 50 m

Materials

Drawing Number	2018/136	Sheet	1 of 1
Size	A1	Scale	1:50

Project

Existing details
September 2018

Job Title

45 Overhill
Southwick
East Sussex
BN42 4WH

Do Not scale from this drawing except for planning as photocopies will be subject to distortion
Drawings to be read in conjunction with all other Designers and structural engineers contract drawings and specifications: Any discrepancies must be brought to the attention of the Designer immediatialy.
The contractor must verify all dimensions by site measurement before ordering materials or manufacturing components
Substitute materials and products to those named will be acceptable if proven to be of equal or higher performance and not in conflict with other elements

M.J.Humphrey Ltd

RICS cabe chartered association of building engineers

Mel Humphrey MRICS, MBEng
39 Northease Drive
Hove
East Sussex
BN3 8PQ
Mel@mjhumphrey.co.uk
07701055182

Adam Humphrey
9 Racton Road
Emsworth
Hampshire
PO10 7SY
Adam@mjhumphrey.co.uk
07812419142