DO NOT SCALE FROM THIS DRAWING

1m 2m 3m 4m 5m 6m 7m 8m 9m 10m
1:50 Scale Bar

1m 2m 3m 4m 5m 6m 7m 8m 9m 10m
1:100 Scale Bar



East Elevation



North Elevation



West Elevation

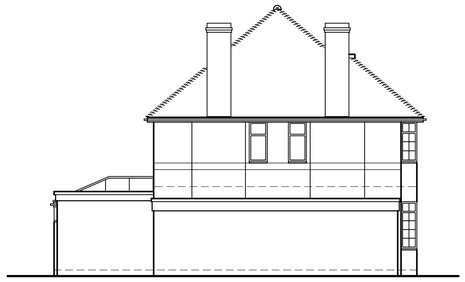

South Elevation

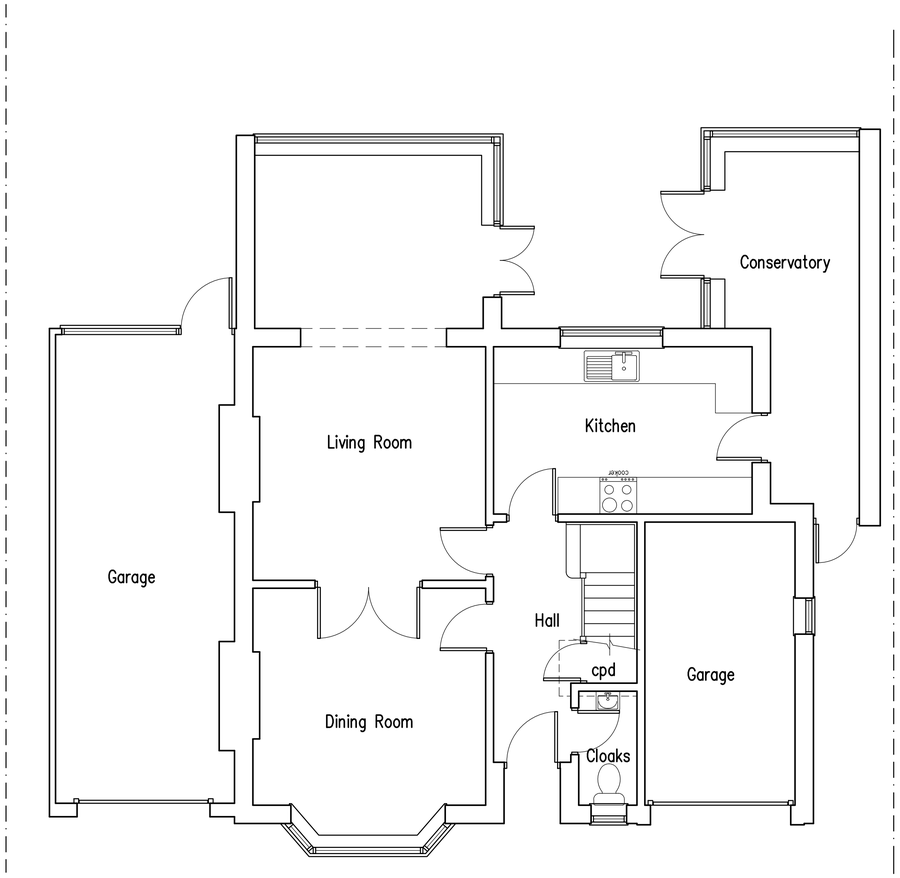

Ground Floor Plan



First Floor Plan

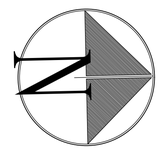

Proposed Single Storey Rear & First Floor Side Extensions at: 36 Oldfield Crescent, Southwick, BN42 4FZ

rja Planning & Building Consultants Ltd.
1st Floor
10 High Street
Shoreham-By-Sea
West Sussex BN43 5DA
t: 01273 467297 mob: 07971 375739
e: rex@rjapbc.co.uk web: www.rjapbc.co.uk

Chartered Institute of Architectural Technologists

PROJECT: 36 Oldfield Crescent, Southwick, West Sussex BN42 4FZ
DRAWING TITLE: Existing Floor Plans & Elevations
CLIENT: Mr & Mrs C. White
DWG NO: 19728–02
REVISION:
SCALE: 1:50, 1:100 @ A1
DATE: 28.02.19
DRAWN: rex