Revision

date

Project **Rear single storey extension and dormer, front porch and two storey side/rear extension to form annexe to existing dwelling at**

Address **77 Greenways Crescent Shoreham**

date **Feb 2019**

drg no. **RFA 18/433/BP** scale **1:500 @A4**

client **Mrs Deborah Parker**

## Proposed Block plan

**Roger Fagg** Architect Ltd
14c Fourth Avenue
Hove
East Sussex BN3 2PH

01273 205611
07809 272534

rfa@sky.com

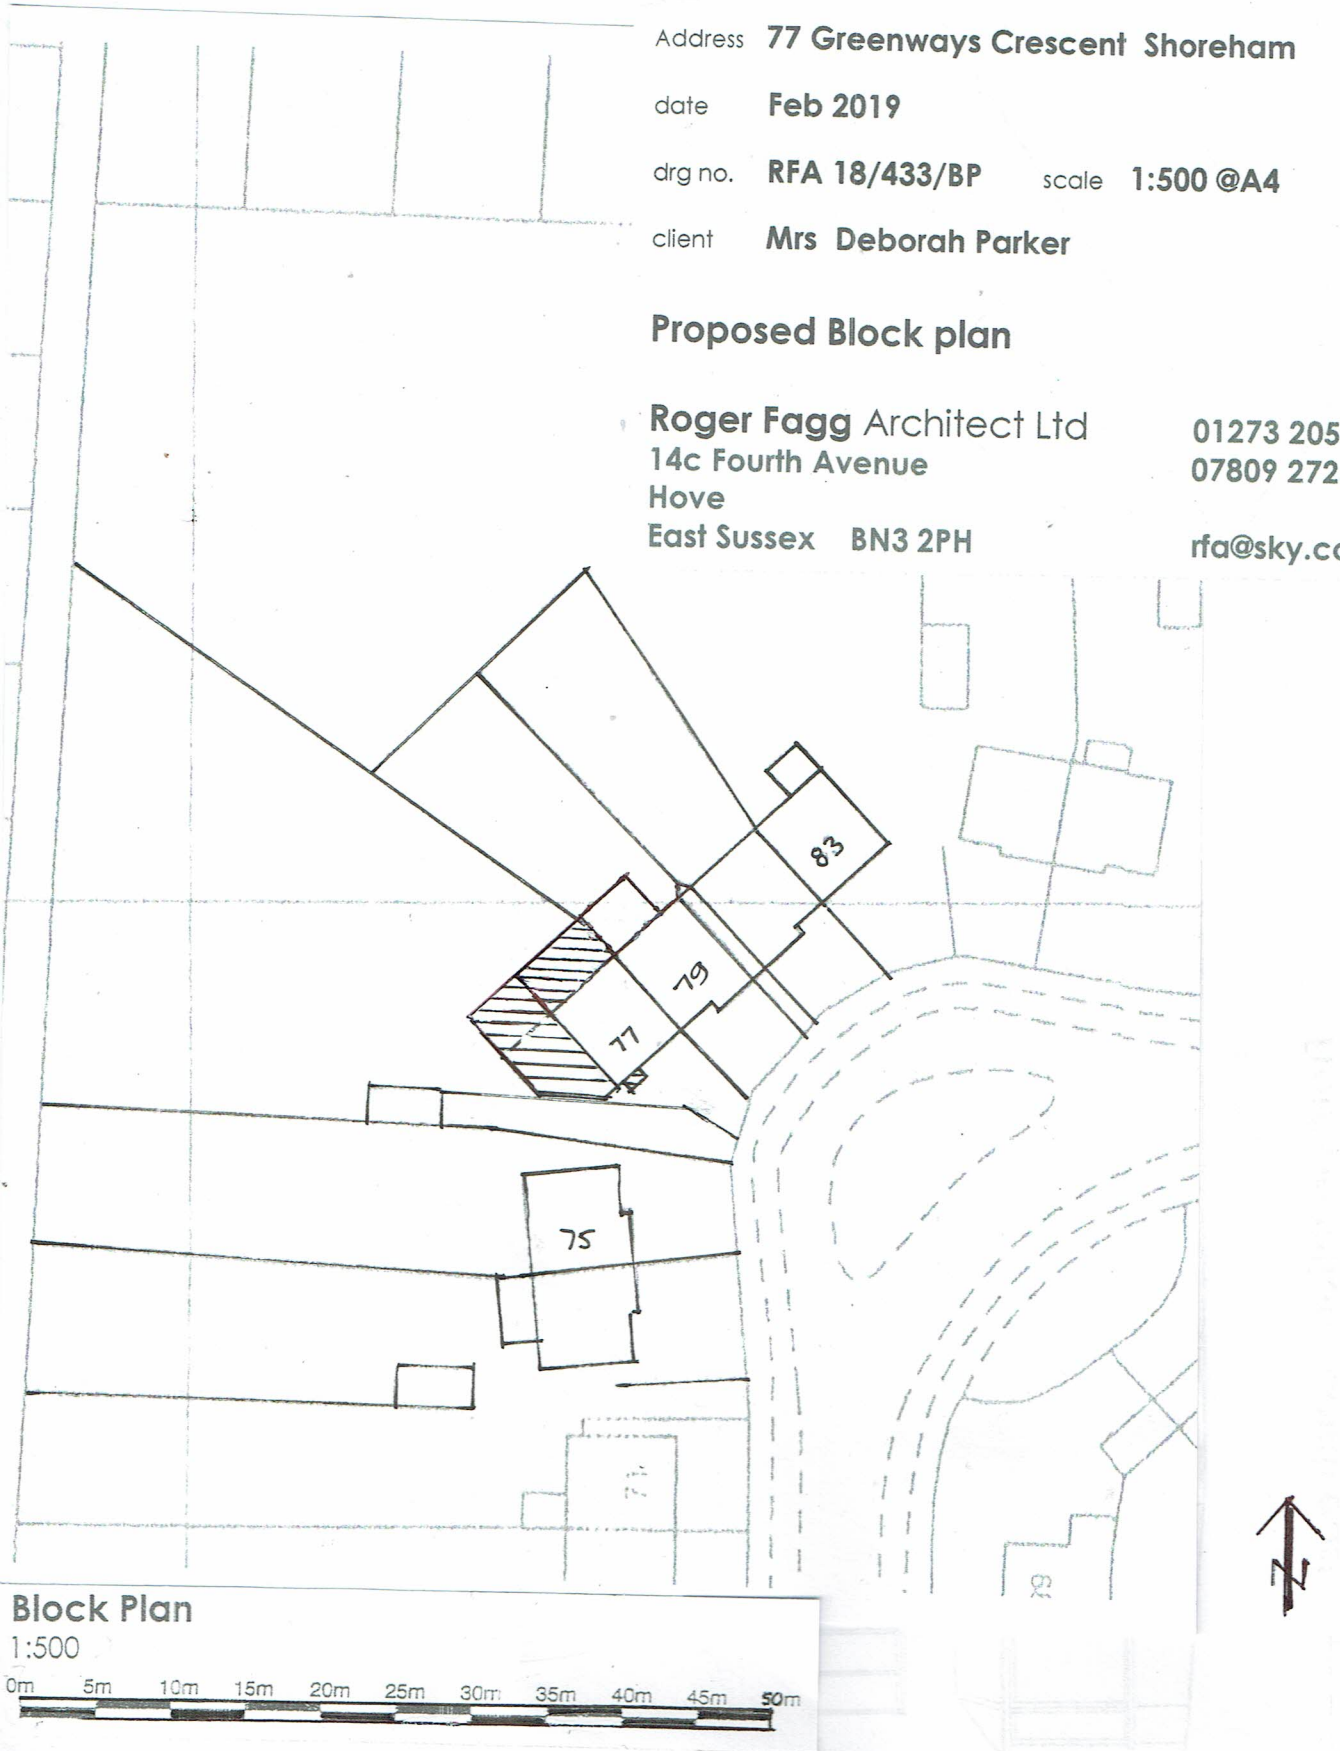


**Block Plan**
1:500

0m 5m 10m 15m 20m 25m 30m 35m 40m 45m 50m