

Front Elevation – south east
1:100

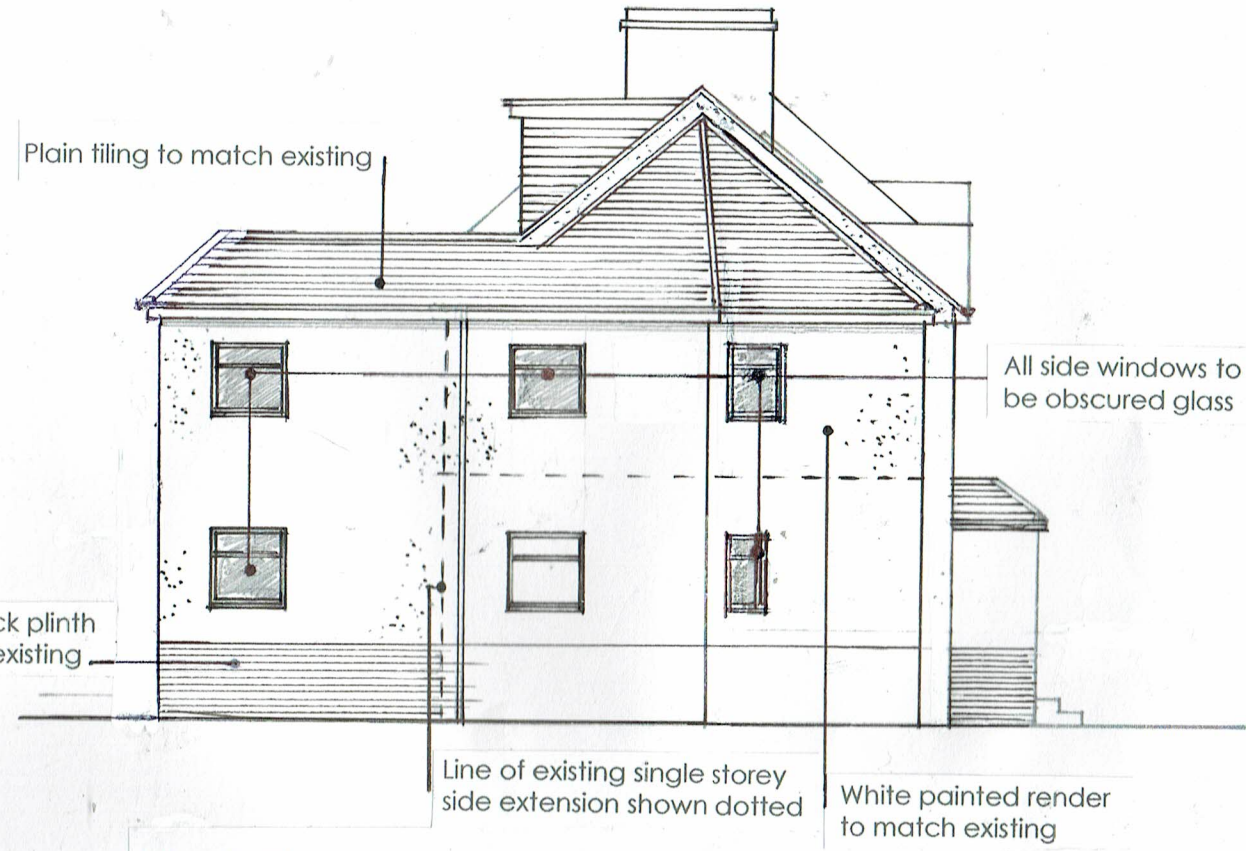

Flank Elevation – south west
1:100

0m 1m 2m 3m 4m 5m 6m 7m 8m 9m 10m

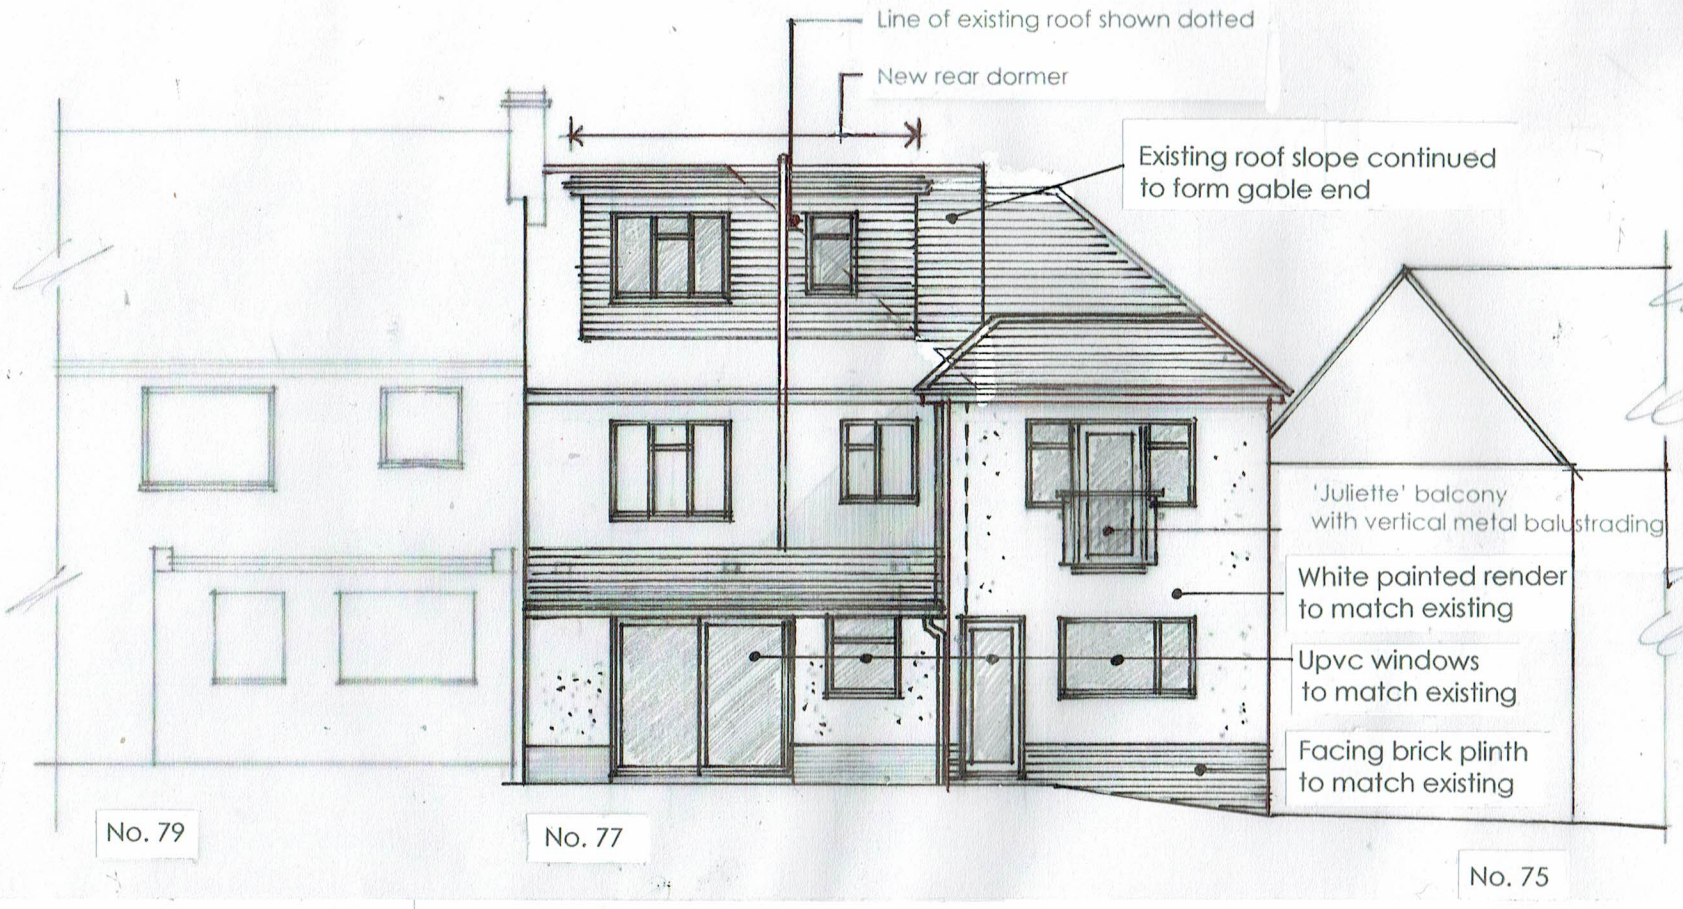

Rear Elevation – north west
1:100

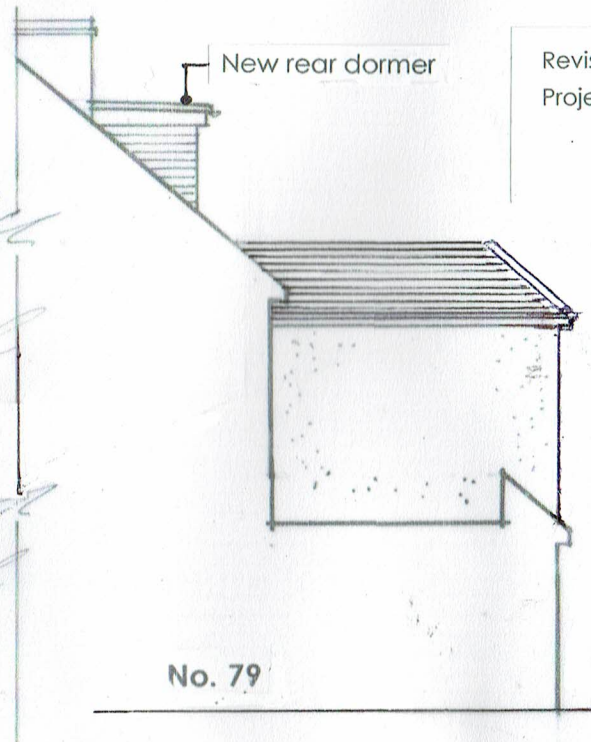

Flank Elevation – north east
1:100

Revision
Project **Rear single storey extension and dormer, front porch and two storey side/rear extension to form annexe to existing dwelling at**
date

Address **77 Greenways Crescent Shoreham**

date **Feb 2019**

drg no. **RFA 18/433/05** scale **1:100 @A3**

client **Mrs Deborah Parker**

Proposed Elevations

Roger Fagg Architect Ltd
14c Fourth Avenue
Hove
East Sussex BN3 2PH
01273 205611
07809 272534
rfa@sky.com